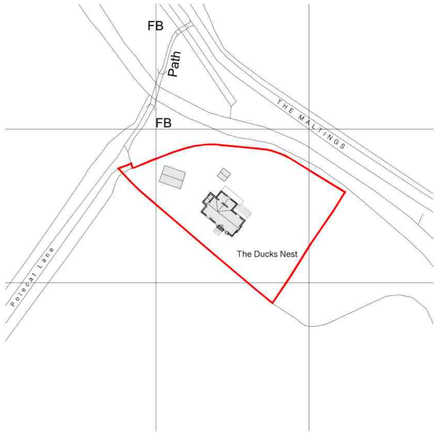

Location Plan (Existing)
Scale 1:1000

N

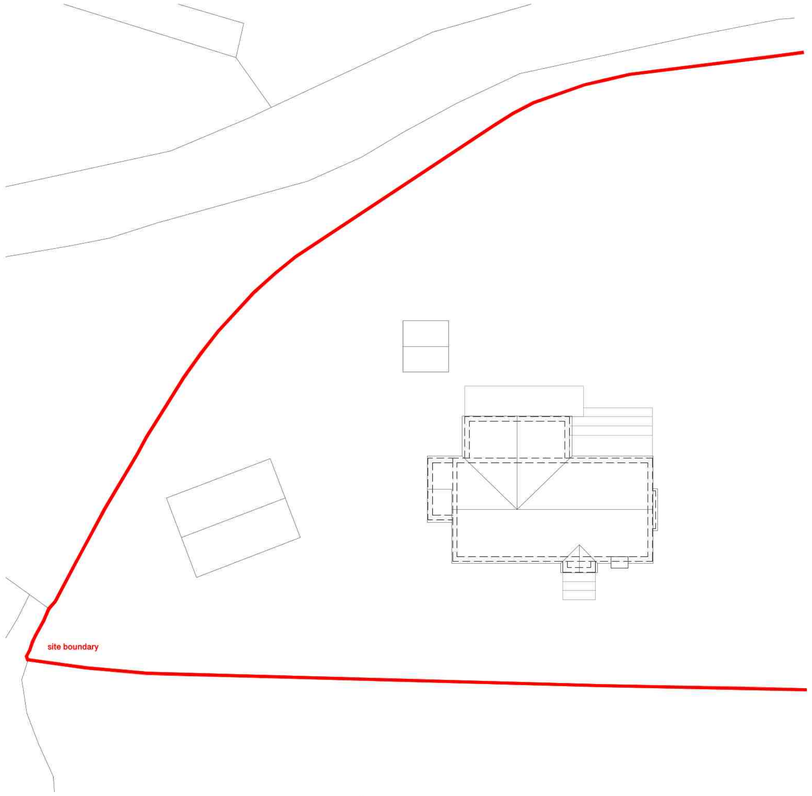

Block Plan/ Roof Plan (Existing)
Scale 1:200

N

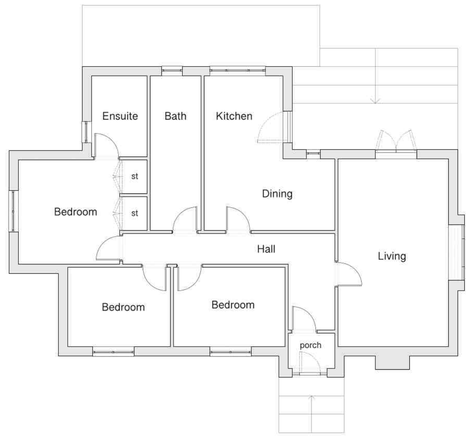

Ground Floor Plan (Existing)
Scale 1:100

N



Elevation 01 (Existing)
Scale 1:100



Elevation 02 (Existing)
Scale 1:100



Elevation 03 (Existing)
Scale 1:100



Elevation 04 (Existing)
Scale 1:100

NOTE

This drawing is to be read in accordance with the Specification/ Bills of Quantities and related drawings. No dimensions to be scaled from this drawing. All stated dimensions to be verified on site and the Architect notified of any discrepancies. All boundary information shown for illustrative purposes unless otherwise stated.

SCALE BAR 100mm @ 1:1

0 10 20 30 40 50 60 70 80 90 100

LOCATION PLAN

INFORMATION

01 Issued for PLANNING 12.04.25

PLANNING

PROJECT

Ducks Nest, Polecat Lane, Alconbury
Proposed Extensions & Alterations

CLIENT

Mr P. Smith

DRAWING TITLE

Existing:
Location Plan, Floor Plans, Elevations

SCALE various @ A1

DRAWING NUMBER			REV	DATE
DUC	03	010	01	04.25

Atelier Brown
01933 350912
www.theatelierbrown.co.uk
architecture@theatelierbrown.co.uk