
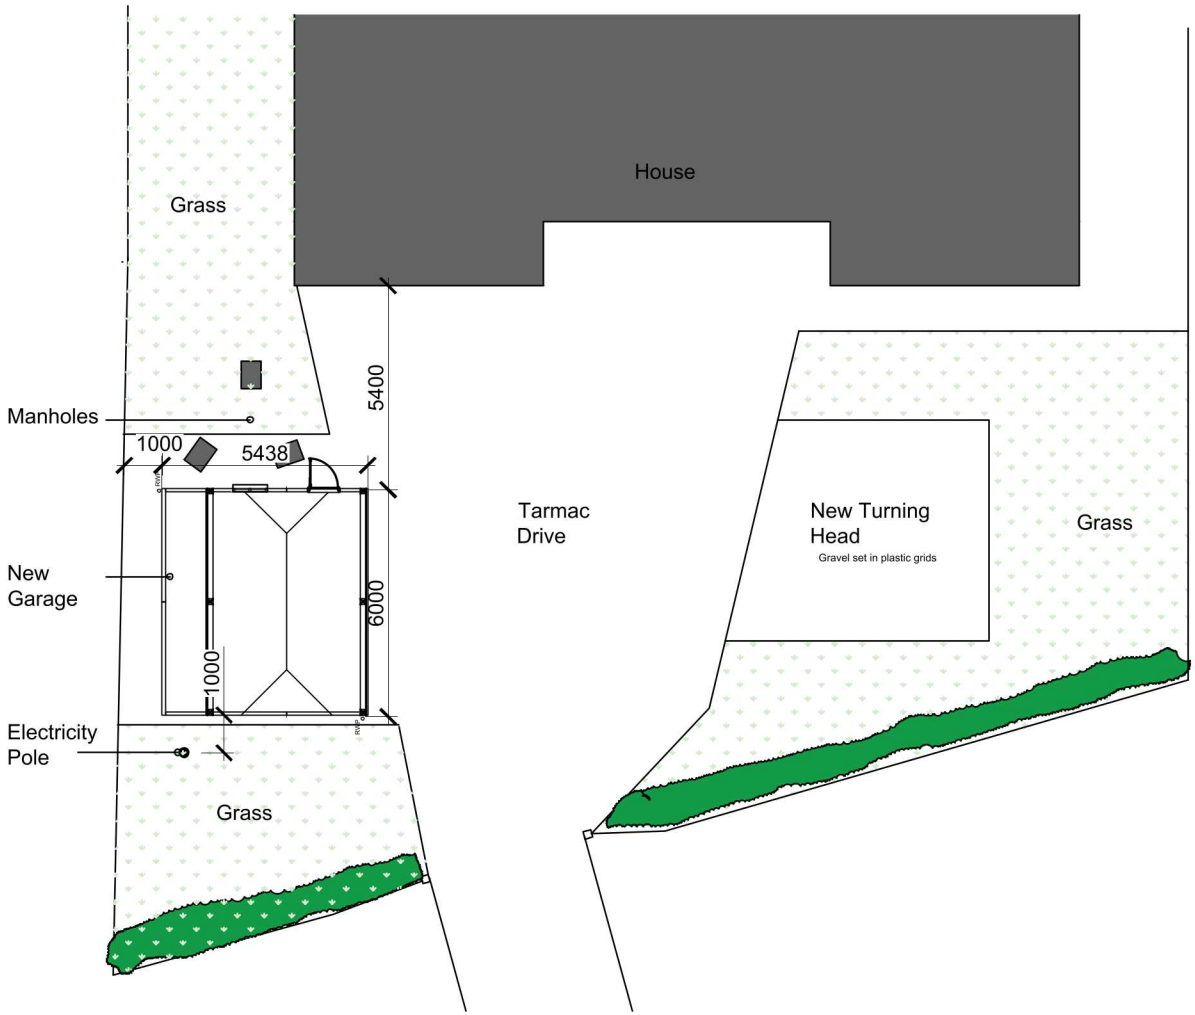



0 2 4 6 10 20

SCALE 1:200

Note

As per the associated Ecology Essex Preliminary Ecological Appraisal Bird & Bat Boxes together with Low Impact Lighting shall be installed as part of the development

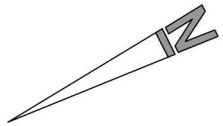


| | | | |
|---|---|---|---|
| SCALE | 1/200@A4 | DATE | APR_25 |
| DRAWN | PJP | CHK | PJP |
| DRAWING NO. | PL003 | REV | B |
| TITLE | HUNTERS_DRIFT_STATION_ROAD CATWORTH_PE28_0PE | | |
| DETAILS | PROPOSED SITE_PLAN | | |

PjP ARCHITECT

PjP Architect
School House
Melchbourne
MK44 1BB
T: 07801054648

mail - peterprescott79@aol.co.uk
web - www.pjparchitect.com