


Proposed Front Elevation (South)
Scale: 1:100




Proposed Side Elevation (West)
Scale: 1:100




Proposed Rear Elevation (North)
Scale: 1:100

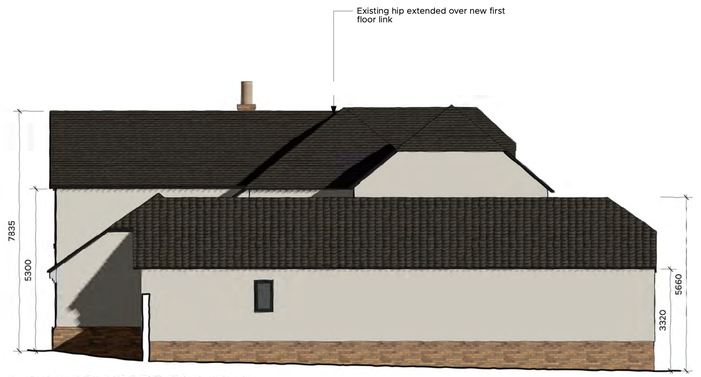

Proposed Side Elevation (East)
Scale: 1:100

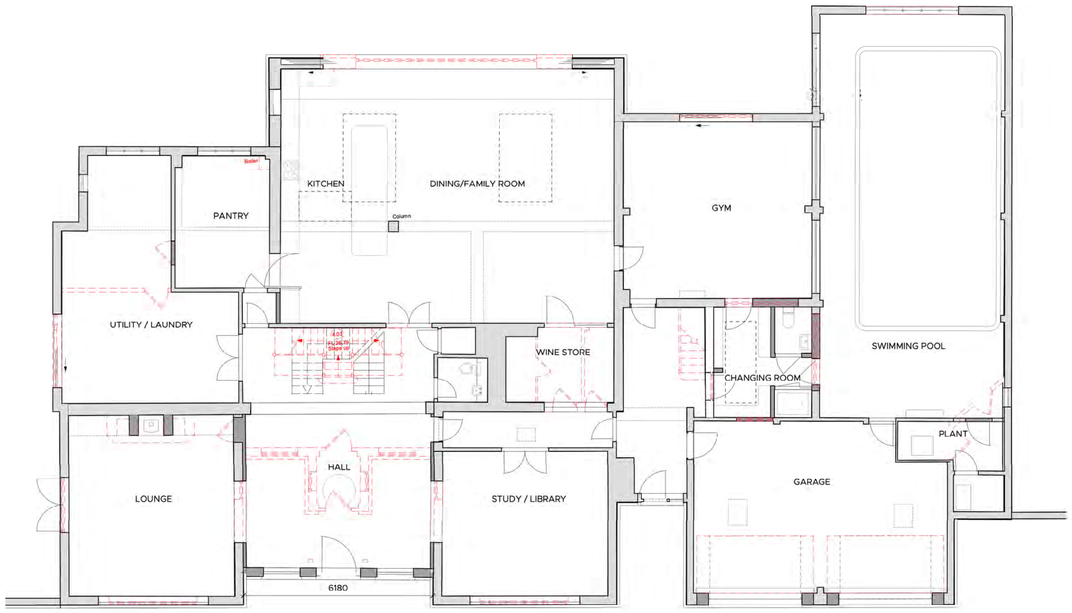

Proposed Ground Floor plan
Scale: 1:100

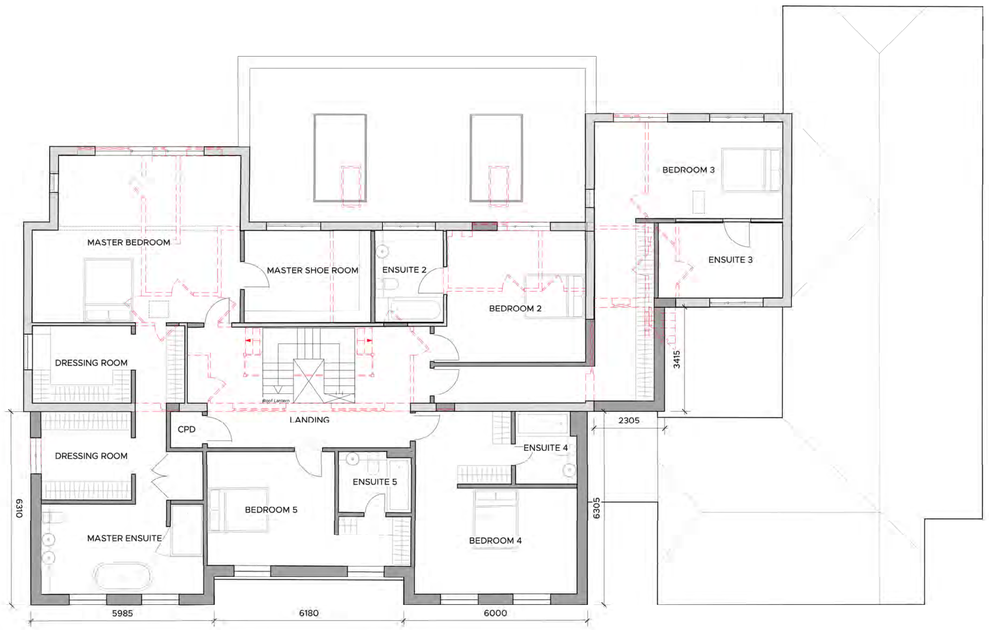

Proposed First Floor Plan
Scale: 1:100

0 5 10 M

Scale: 1:100

KEY

- Existing Wall
- Proposed Wall
- Removed

REVISION	DESCRIPTION	DATE	DRAWN	CHECK
A	Rear elevation altered	21/10/2026	FDS	CW
B	Roof materiality amended	28/10/2026	FDS	CW
C	Added dimensions	30/10/2026	FDS	CW

JOB No. 6192 | DRAWING No. PA_02 | REVISION C

TITLE: Proposed Plans and Elevations

SCALE: 1:100 | SHEET SIZE: A1

ISSUE DATE: 28/09/2026

AUTHOR: FDS | CHECK: CW

PROJECT: Proposed Extensions and Alterations
10 Saviles Close, Eaton Ford,
St. Neots, PE19 7GD

CLIENT: Mr. & Mrs. Stump

STATUS: FEASIBILITY

WINCER KIEVENAAR
CHARTERED ARCHITECTS
RIBA
Atelier House / Magdalen Road / Hadleigh / Suffolk / IP7 5AD
T / 01473 827992 E / enquiries@wk-architects.co.uk
Do not scale from drawing; work to figured dimensions only.
Copyright © Wincer Kievenaar Architects Limited
6192_PA_Plans and Elevations_v1.vwx