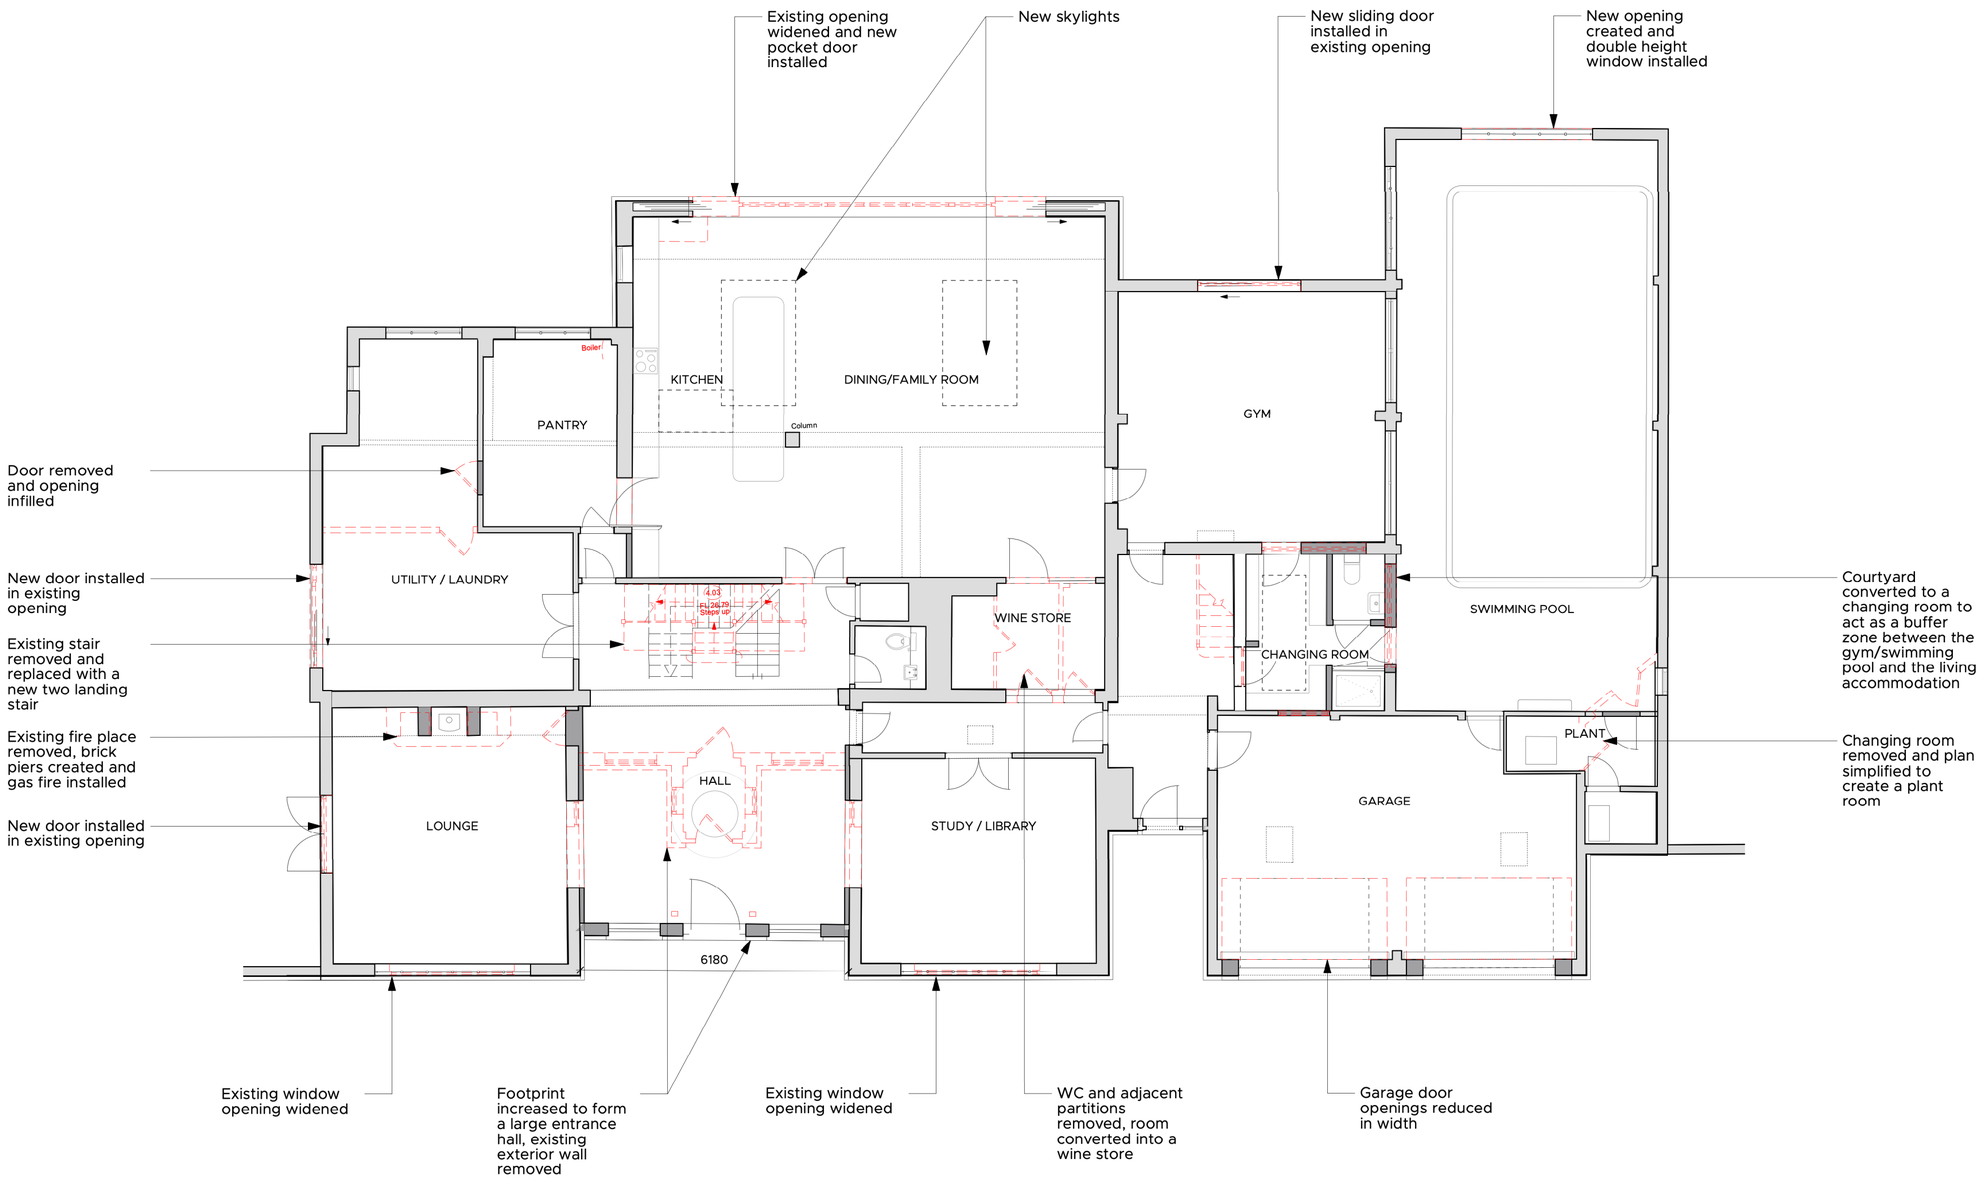


0 5 10 M

Scale: 1:100

REVISION	DESCRIPTION	DATE	DRAWN	CHECK
A	Skylight altered	21/10/2026	FDS	CW
B	Amended site address	28/10/2026	FDS	CW
C	Added dimensions	30/10/2026	FDS	CW

JOB No. **6192** | DRAWING No. **PA_03** | REVISION **C**

TITLE Proposed Ground Floor Plan

SCALE 1:100 SHEET SIZE A2

ISSUE DATE 28/09/2026

AUTHOR FDS CHECK CW

PROJECT Proposed Extensions and Alterations
10 Saviles Close, Eaton Ford,
St. Neots, PE19 7GD

CLIENT Mr. & Mrs. Stump

STATUS FEASIBILITY

WINCER KIEVENAAR
CHARTERED ARCHITECTS
RIBA
Atelier House / Magdalen Road / Hadleigh / Suffolk / IP7 5AD
T / 01473 827992 E / enquiries@wk-architects.co.uk
Do not scale from drawing; work to figured dimensions only.
Copyright © Wincer Kievenaar Architects Limited
6192_PA_Plans and Elevations_v1.vwx