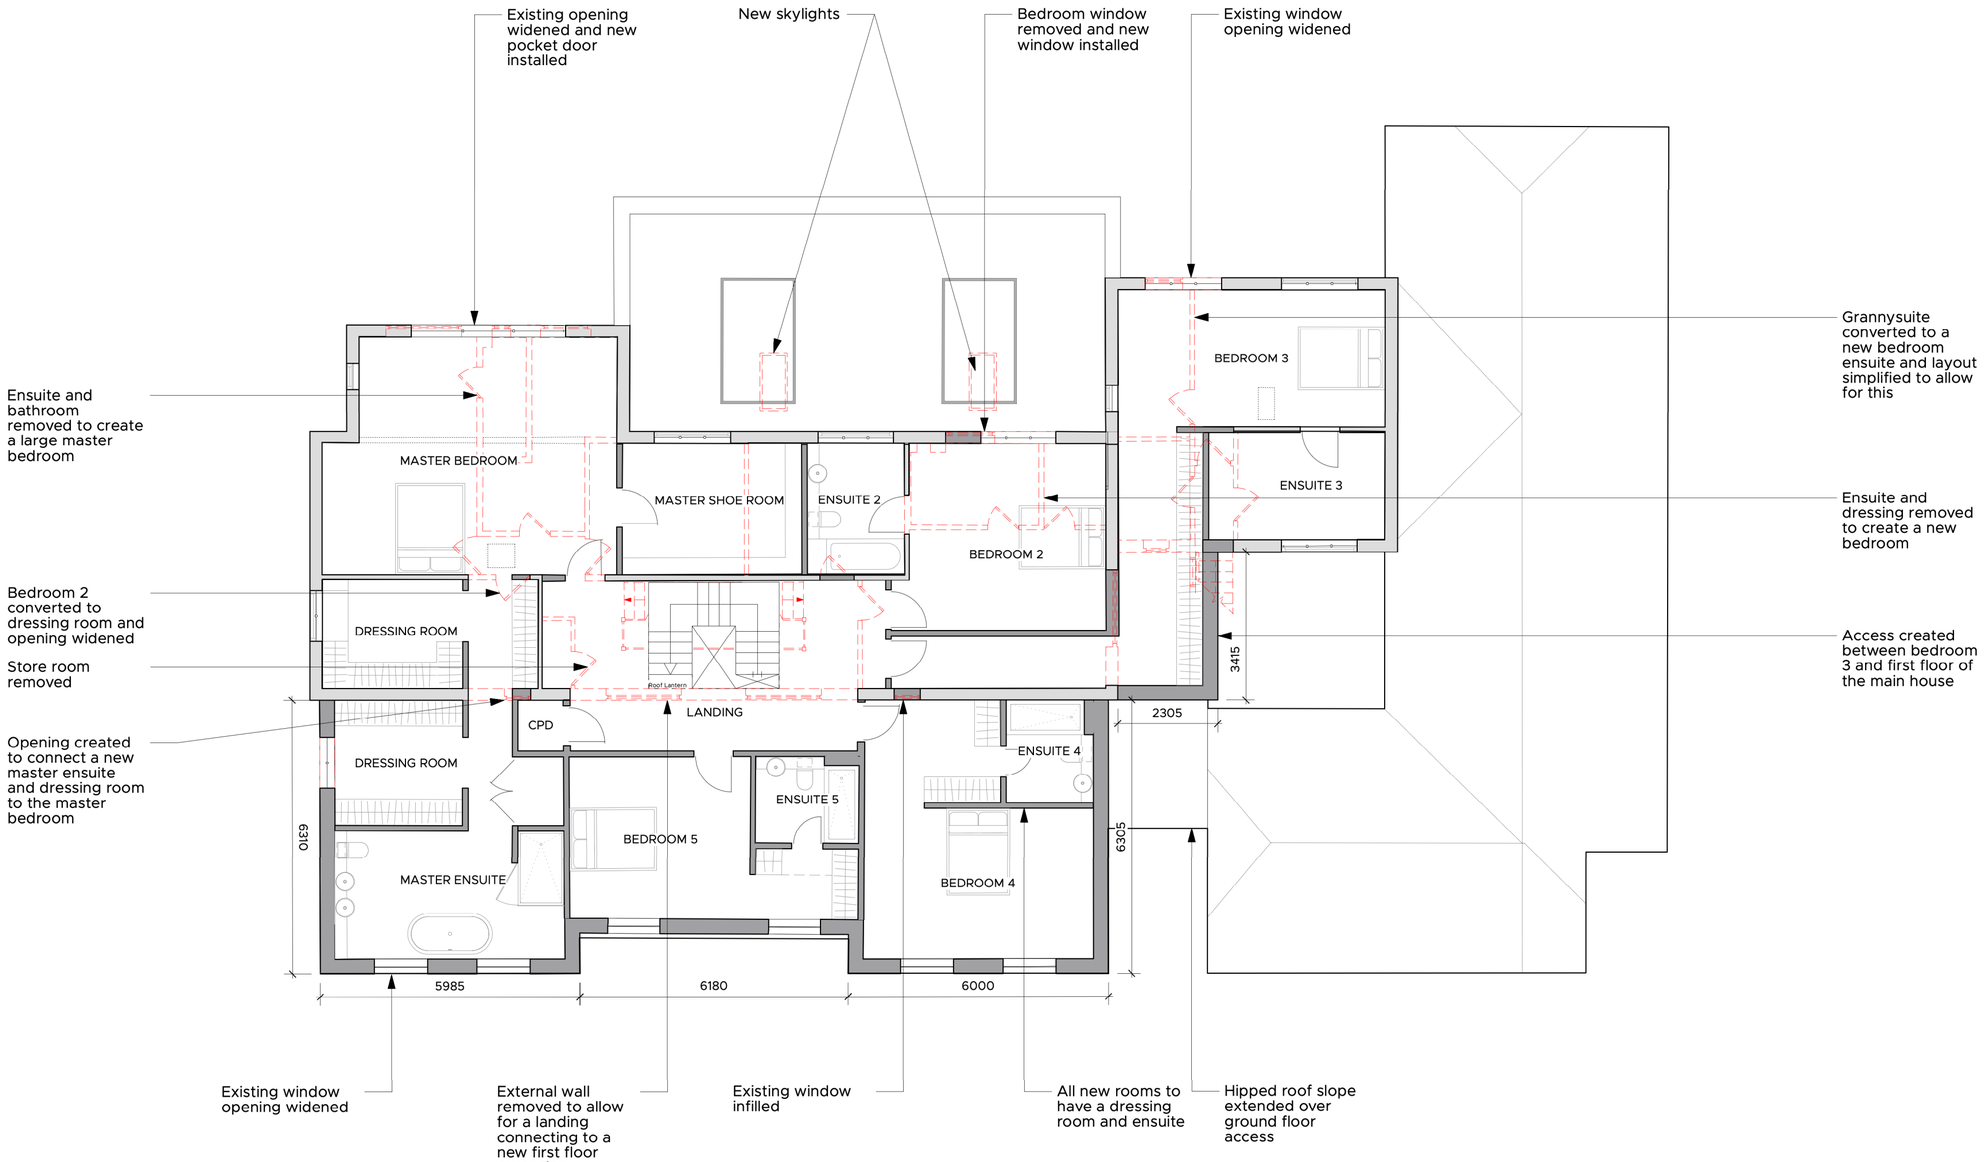


0 5 10 M

Scale: 1:100

REVISION	DESCRIPTION	DATE	DRAWN	CHECK
A	Skylight altered	21/10/2026	FDS	CW
B	Amended site address	28/10/2026	FDS	CW
C	Added dimensions	30/10/2026	FDS	CW

JOB No.	DRAWING No.	REVISION
6192	PA_04	C

TITLE: Proposed First Floor Plan

SCALE: 1:100 SHEET SIZE: A2

ISSUE DATE: 28/09/2026

AUTHOR: FDS CHECK: CW

PROJECT: Proposed Extensions and Alterations
10 Saviles Close, Eaton Ford,
St. Neots, PE19 7GD

CLIENT: Mr. & Mrs. Stump

STATUS: FEASIBILITY

WINCER KIEVENAAR
CHARTERED ARCHITECTS
RIBA

Atelier House / Magdalen Road / Hadleigh / Suffolk / IP7 5AD
T / 01473 827992 E / enquiries@wk-architects.co.uk
Do not scale from drawing; work to figured dimensions only.
Copyright © Wincer Kievenaar Architects Limited
6192_PA_Plans and Elevations_v1.vwx