




Front Elevation

Rijswaard Baksteen Mersea buff handmade brick 65mm with soldier course

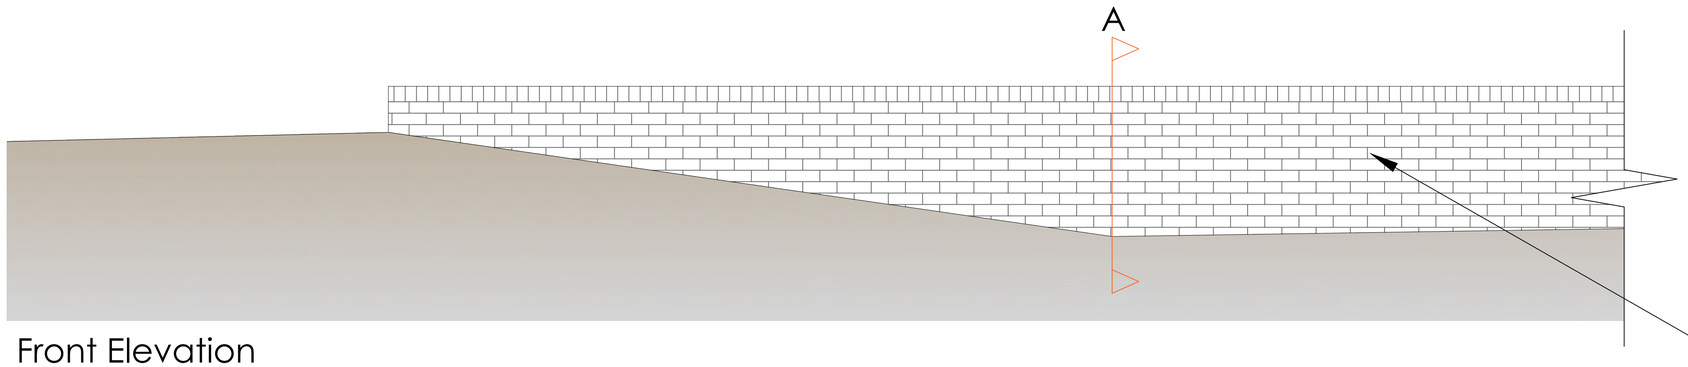


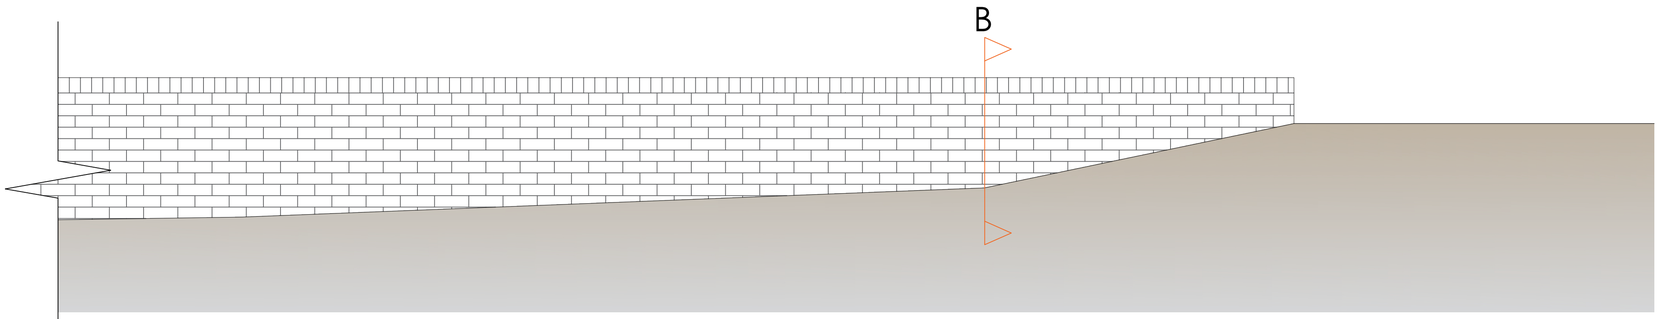


Front Elevation

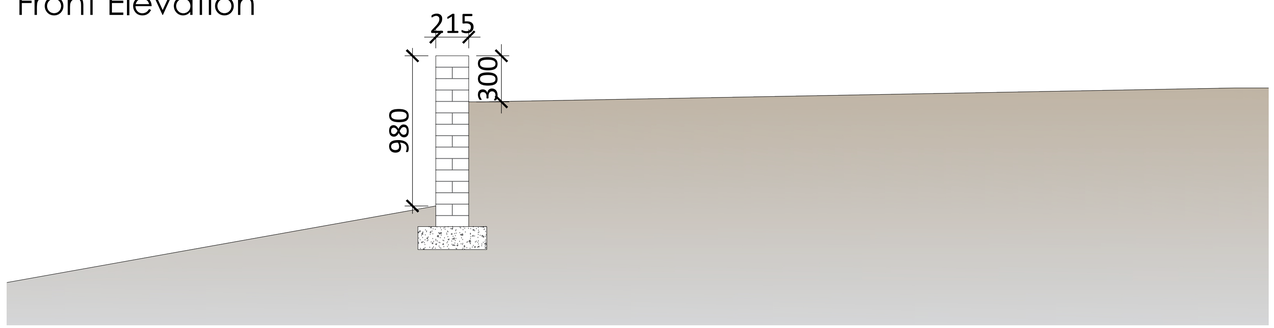

Wall Section A

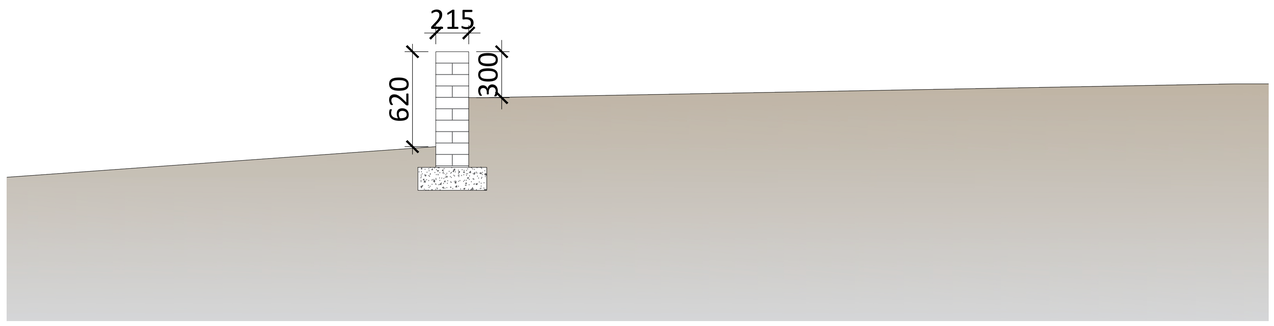

Wall Section B

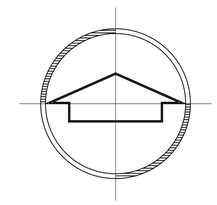

REV DATE REVISION NOTES

PROJECT
Proposed Village Hall at Crest Drive,
Fenstanton, Huntingdon,
Cambs, PE28 9BR

CLIENT
Fenstanton Village Hall Trust

DRAWING TITLE
Retaining Wall Plan

DRAWN BY
CWM

SCALE
1:20 @ A1
0.5m 1m

DATE
09/07/25

DWG. No.
25/1003/C5

REV.
-