
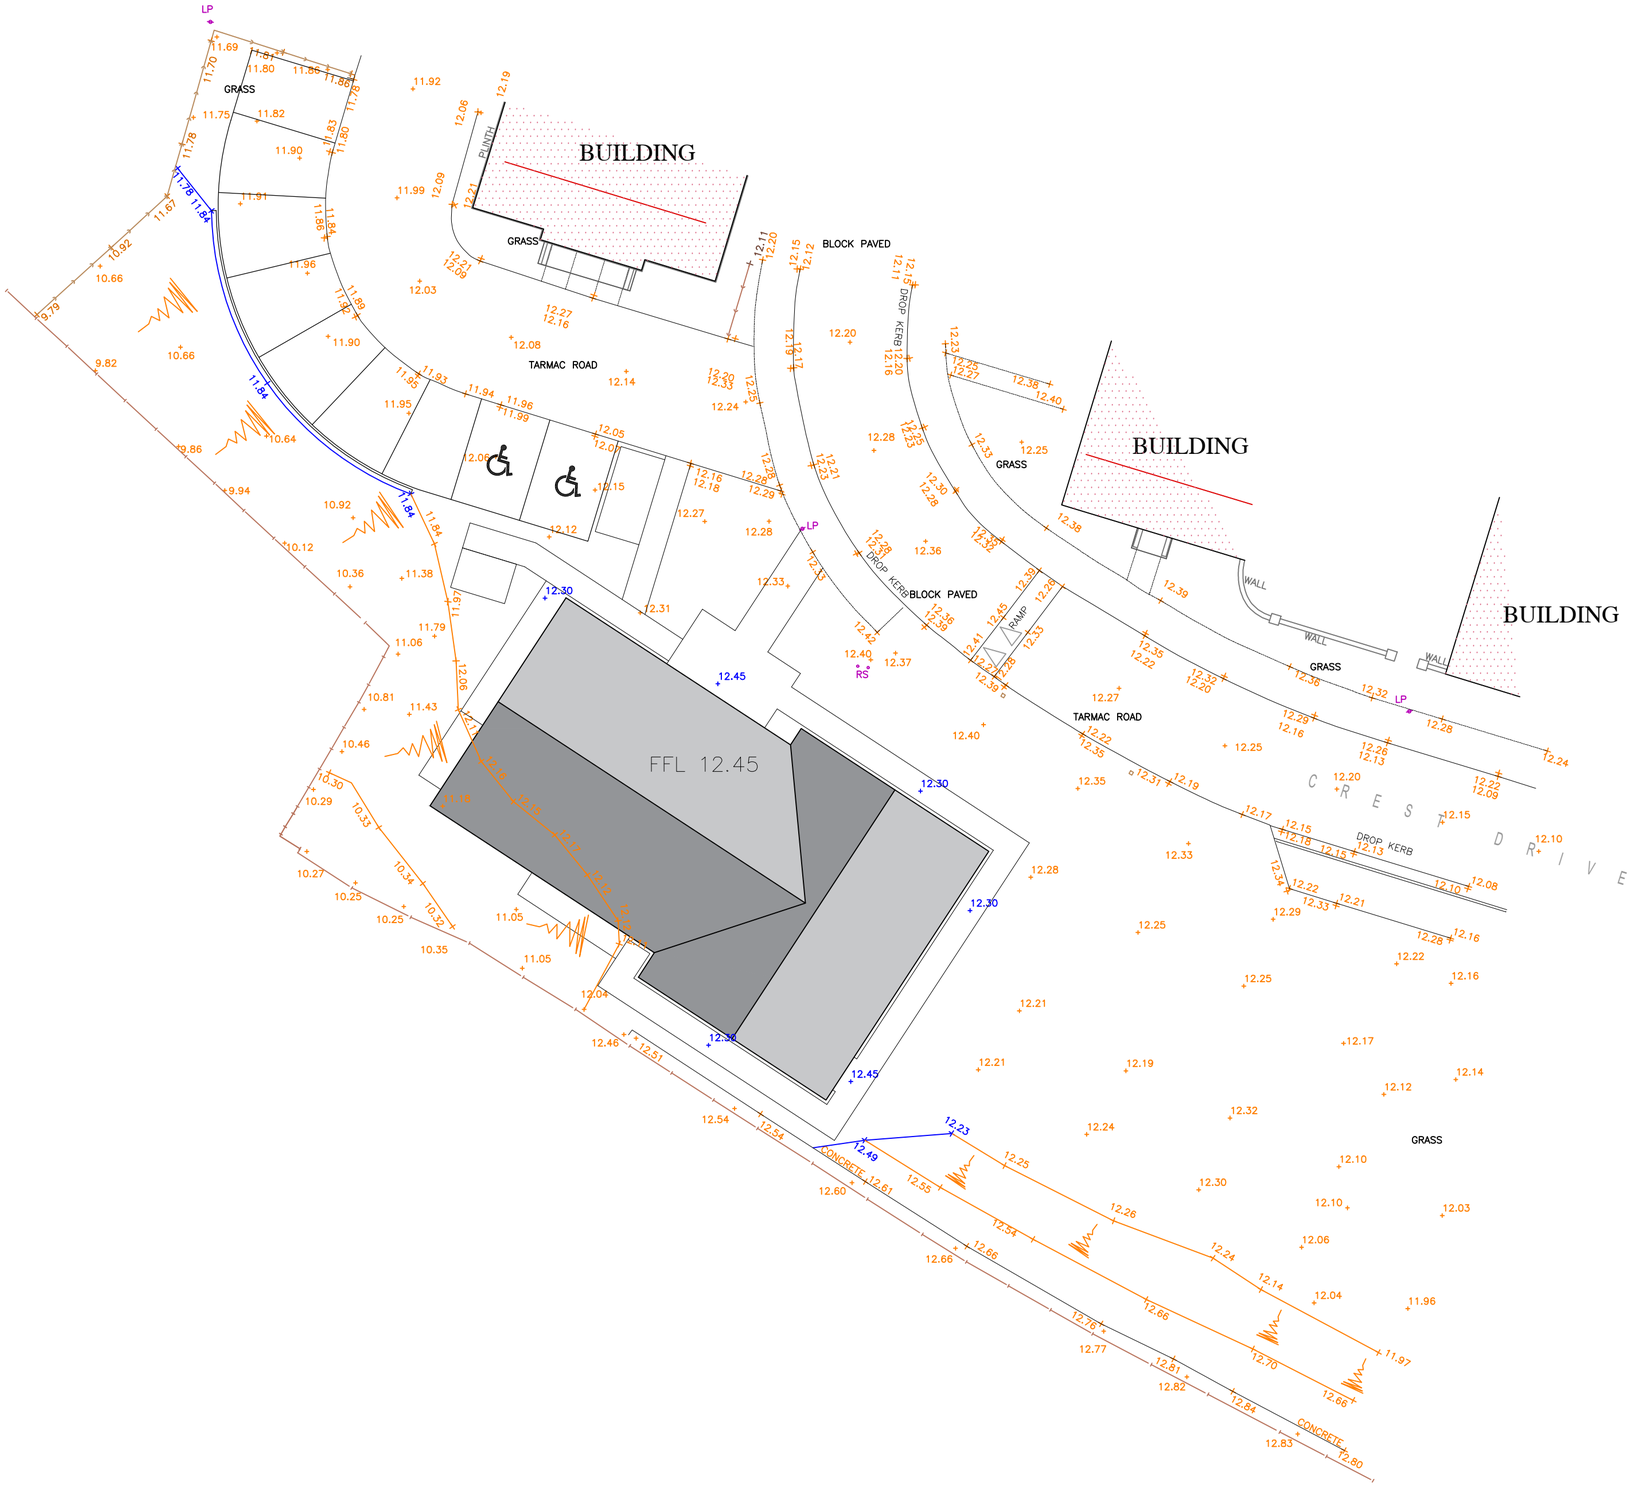


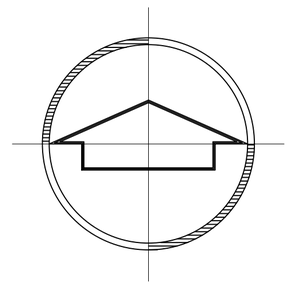

Key

11.27 + Proposed Levels

11.27 + Existing Levels

REV	DATE	REVISION NOTES
A	09.07.25	Added retaining wall

PROJECT
Proposed Village Hall at Crest Drive, Fenstanton, Huntingdon, Cambs, PE28 9BR

CLIENT
Fenstanton Village Hall Trust

DRAWING TITLE
Finished Floor Levels Plan

DRAWN BY	SCALE	
CWM	1:200 @ A2	
DATE	DWG. No.	REV.
16/06/25	25/1003/C1	A