SITE BOUNDARY

DEMOLISHED STRUCTURE

EXISTING TREES / HEDGES




1 NO. SCHWEGLER 1B HOLE NEST BOX



1 NO. SCHWEGLER 2H OPEN NEST BOX




IBSTOCK ENCLOSED BAT BOX

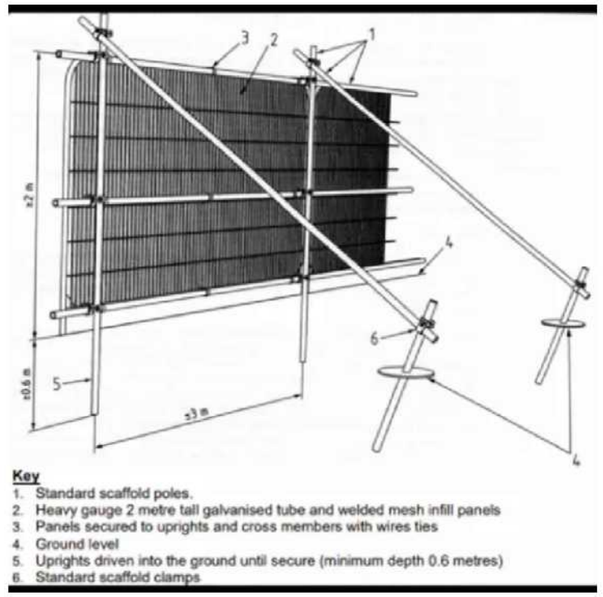

Key
1. Standard scaffold poles.
2. Heavy gauge 2 metre tall galvanised tube and welded mesh infill panels
3. Panels secured to uprights and cross members with wires ties
4. Ground level
5. Uprights driven into the ground until secure (minimum depth 0.6 metres)
6. Standard scaffold clamps

TREE PROTECTION FENCING AS PER THE ABOVE DETAILS

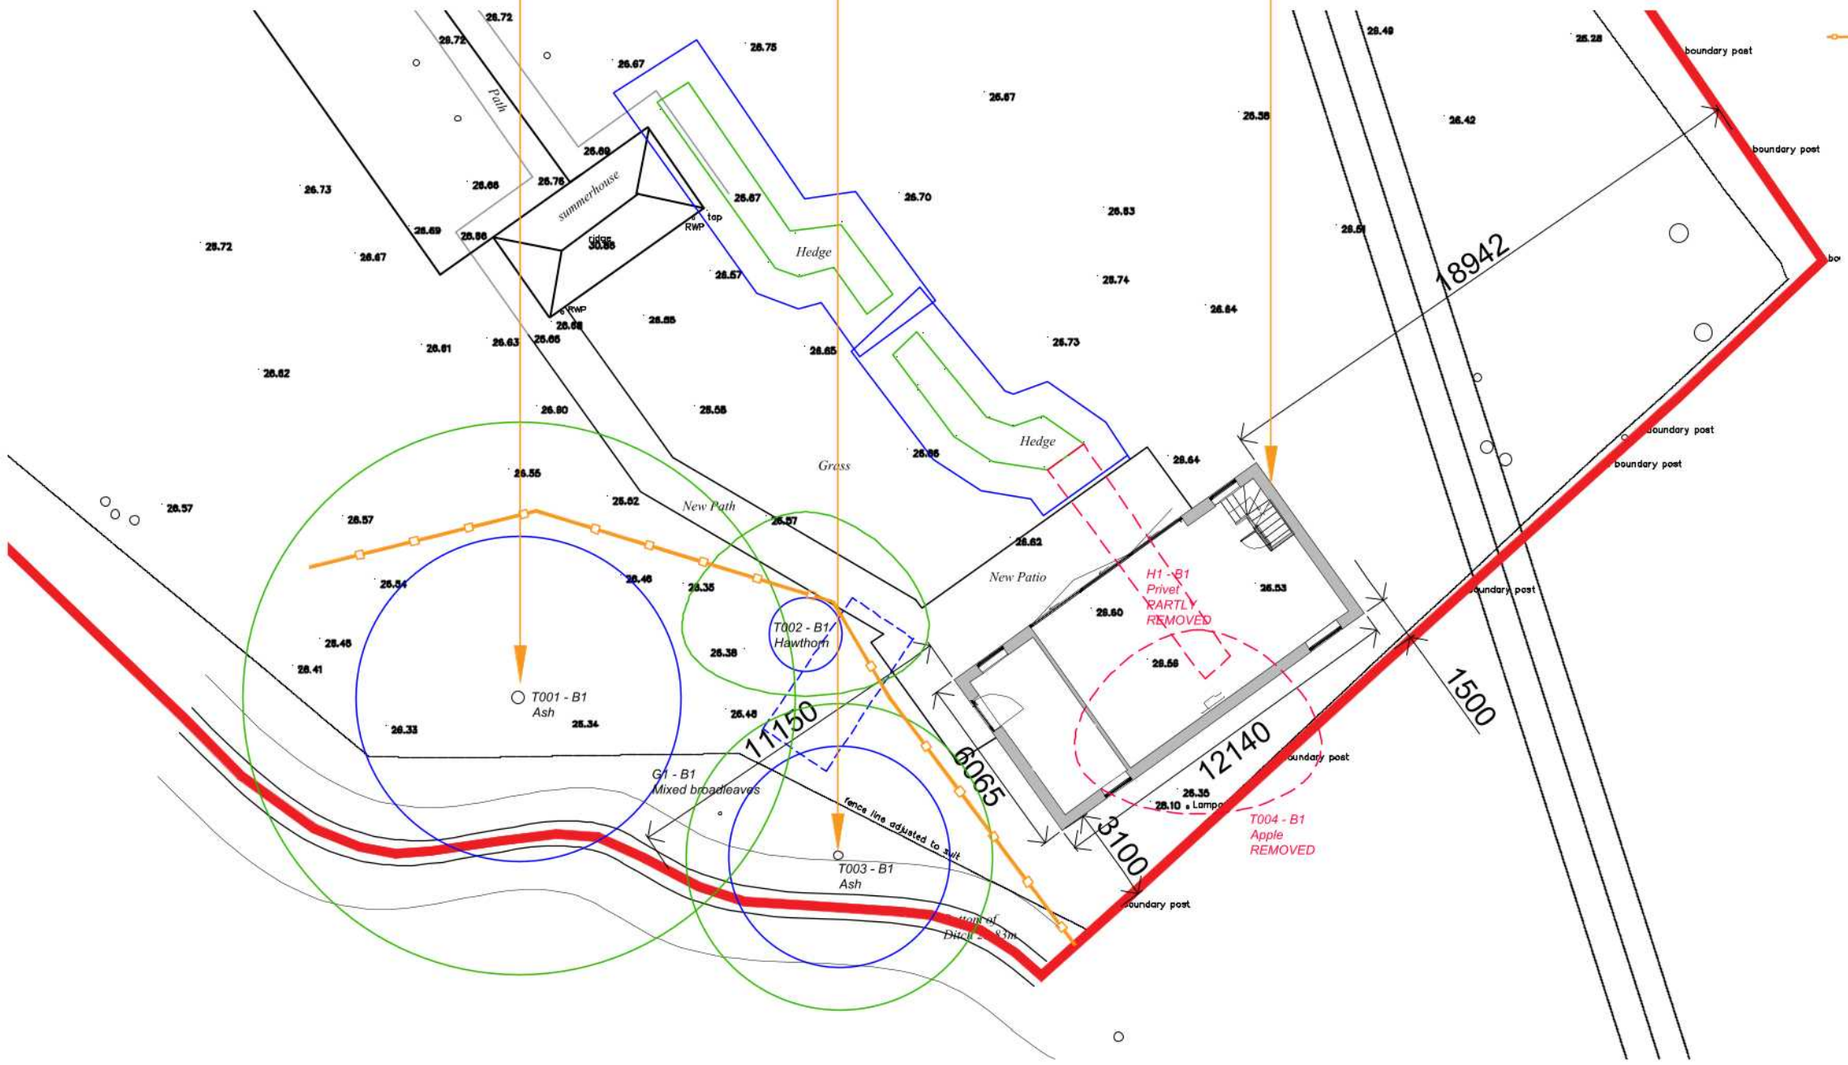

Proposed Site Plan

TMV Architects
The Repeater Station
London Road
Norman Cross
Peterborough PE7 3TB

info@tmvarchitects.co.uk
01733 794 795
tmvarchitects.co.uk

Note
Contractors must work only to figured dimensions which are to be checked on site, any discrepancies are to be reported to the architect before proceeding.

All rights described in chapter IV of the copyright, designs and patents act 1988 have been generally asserted.

Information contained within this drawing is the sole copyright of TMV Architects and should not be reproduced or imparted to a third party without written permission.

Scale Bar
0 10

Rev.	Date	Details
C	04.12.25	Ecology Added

Planning

Drawing Name
Proposed Site Plan

Project Name
Ganymede
High Haden Road
Glatton PE28 5RU

Project No.	Dwg No.
1219	004
Rev.	**Scale**
C	1:200 @ A3
Drawn	**Date**
TJM	14.05.2025