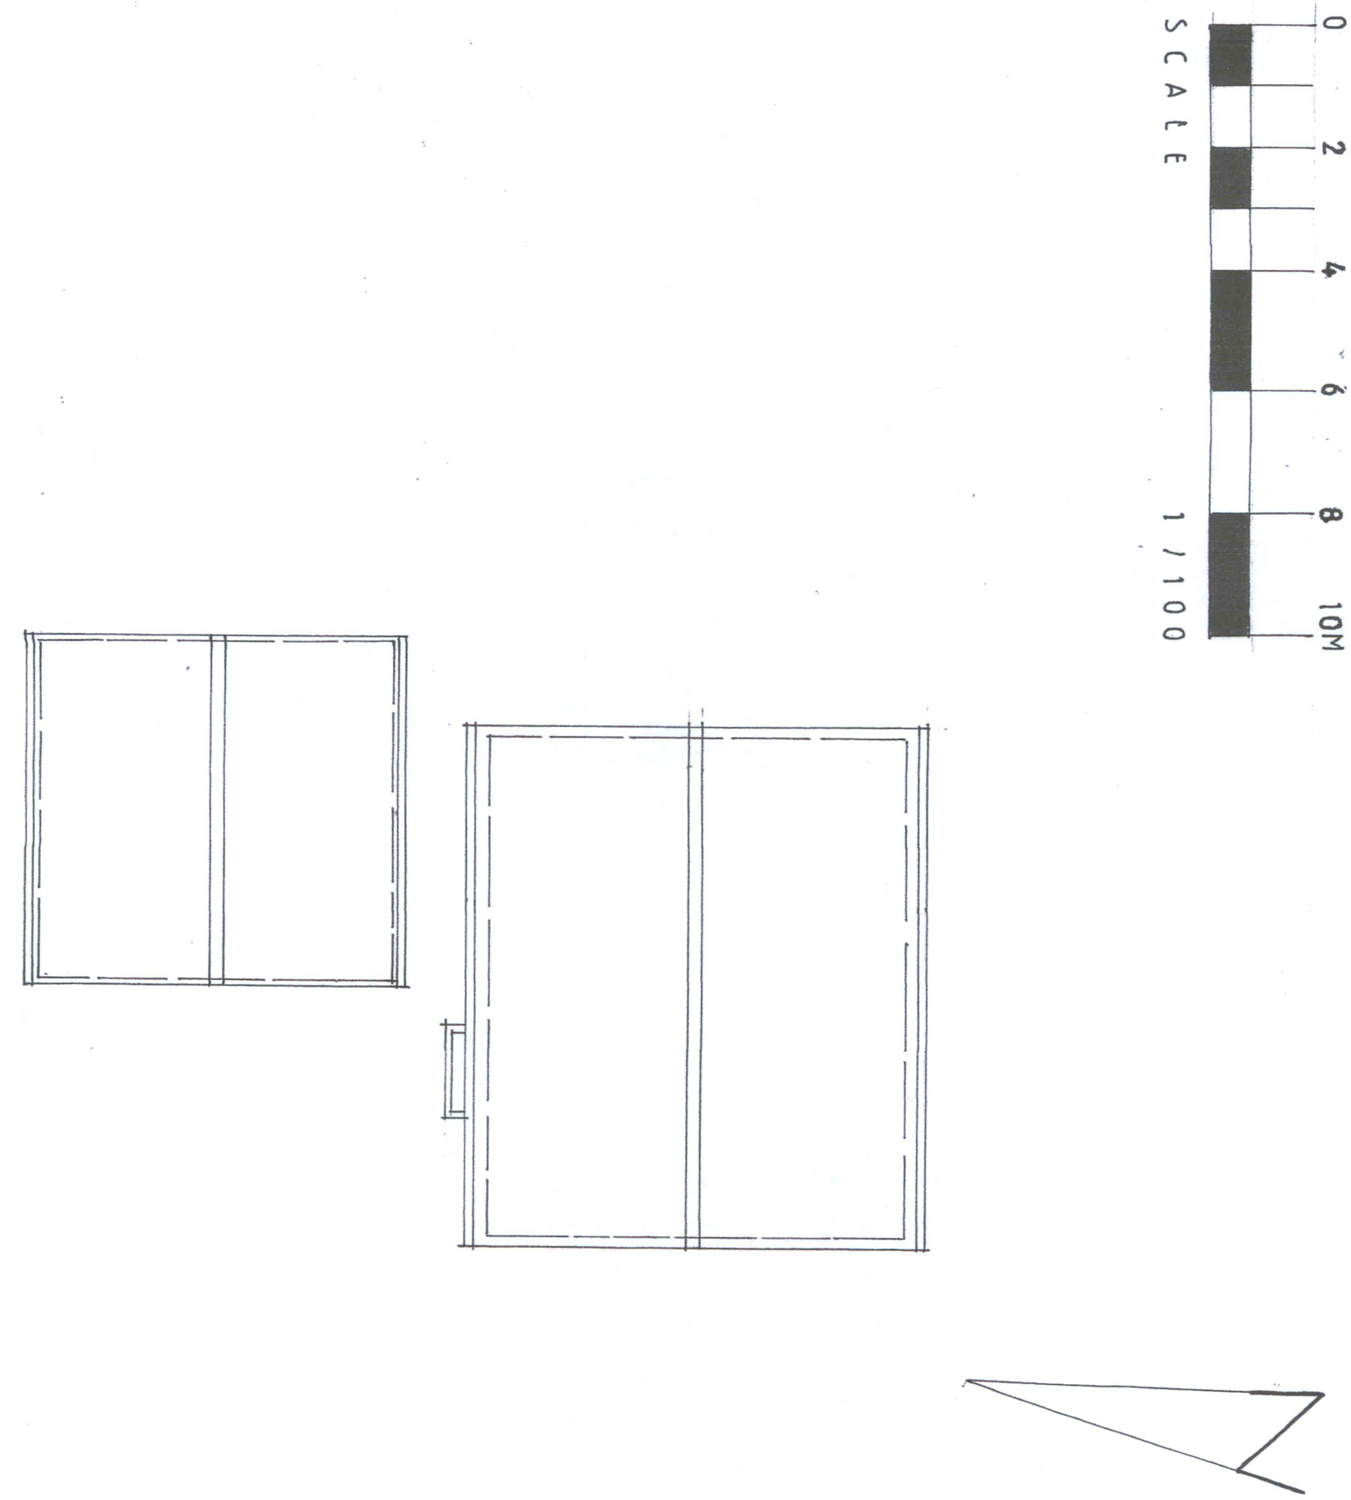

EXISTING ROOF PLAN

BUILDING DESIGN CONSULTANCY
Jack E Tyler. Telephone: 07968115261

PROJECT.
PROPOSED SINGLE STOREY REAR EXTENSION, WITH INTERNAL ALERATIONS.
AT NO. 21A. GREEN END ROAD, ST. NEOT'S,
CAMBS, PE19 1SE.

DRWG TITLE.	EXISTING ROOF PLAN.
DRWG NO.	2024/07/02. (PLANNING)
DATE.	NOVEMBER 2024.
SCALE	1/100 @ A3.