
07/00252


A1

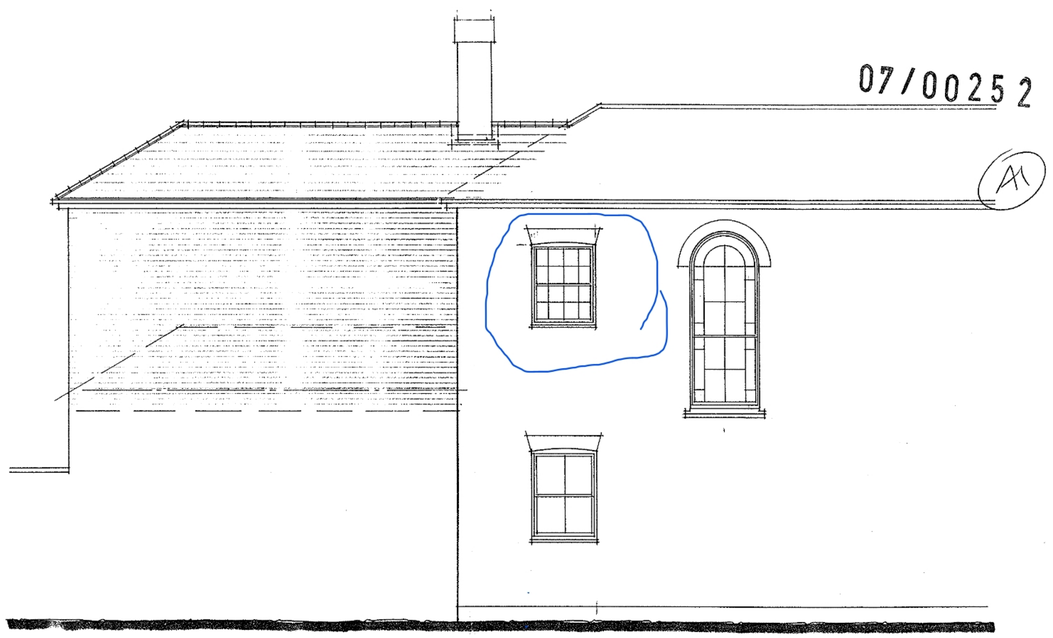

east elevation.




west elevation.

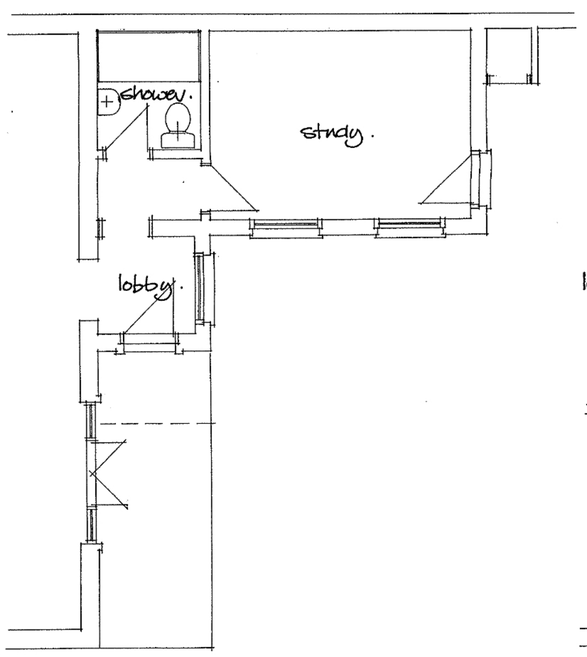

ground floor plan.



first floor plan.

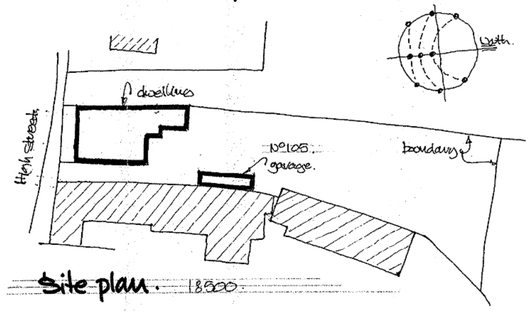

Site plan. 1:500



north elevation.

MATERIALS.

ROOF – Reclaimed natural slate, blue/black, size to match. Ridge tiles to match existing.

WALLS – Reclaimed soft handmade bricks laid in matching bond in lime mortar. Samples to be approved.

JOINERY – Painted softwood, purpose made sashes to match existing. With recon. stone cills.

HPS		OPERATIONAL SERVICES	TL
PPM			CK
DCM		18 JAN 2007	ADM
BCM			
OM		RECEIVED	DIR

All work and materials to comply with the relevant Codes of Practice and British Standards.

The contractor is responsible for checking all dimensions on site before work commences. Any discrepancies to be reported immediately.

Michael Ingham Associates

46 Grange Road, Somersham, Cambs. PE17 3JX

Phone: 01487 · 740805 Fax 01487 · 840744

Architectural, Building and Design Consultants.

This drawing is copyright.

Do not scale from this drawing.

Client MR+MRS. N. Cook.

Project 105 High Street.

Drawing Proposals.

Date Aug. 2006

Scale 1:50

Drg. No. 06-774/2.

H&K 111