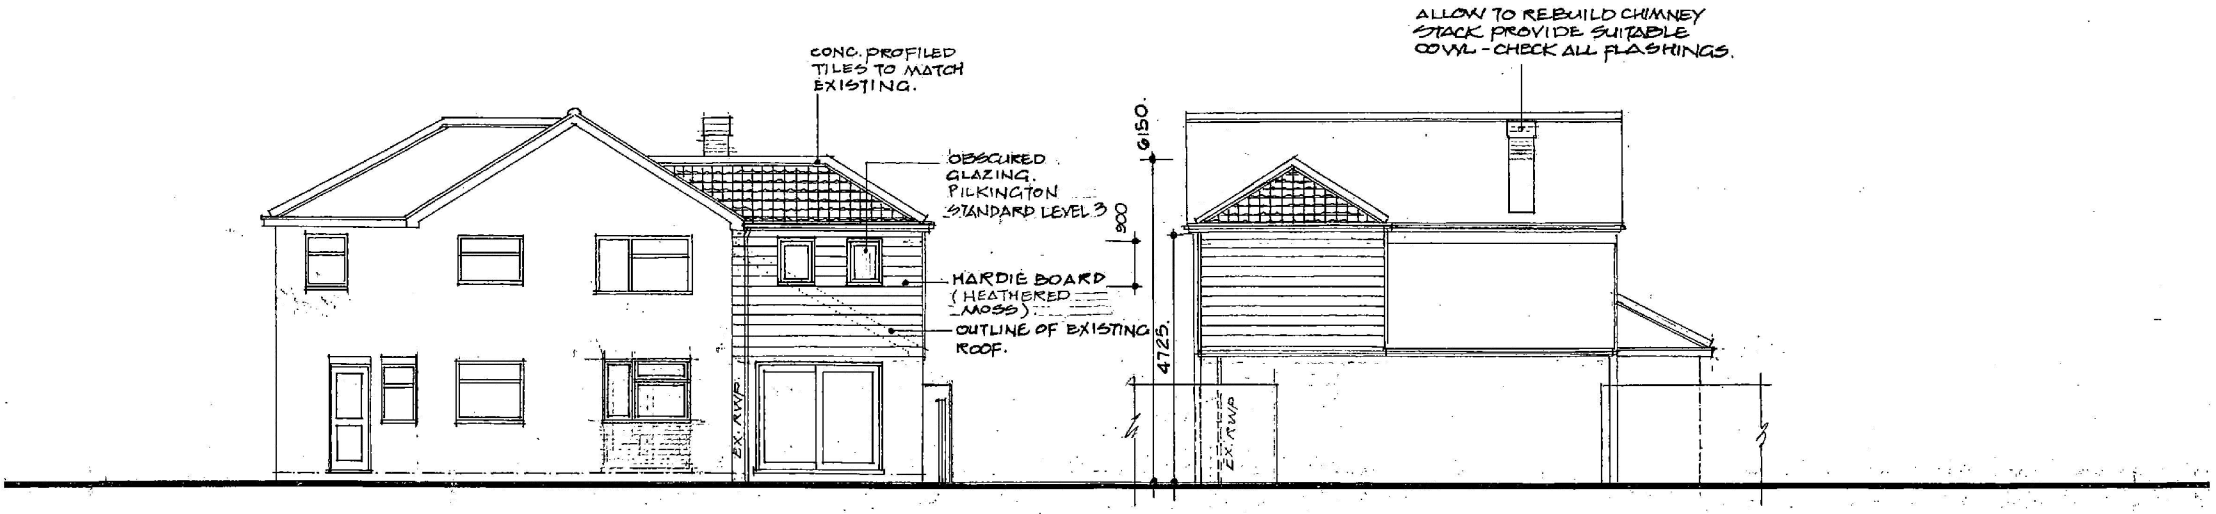

R e a r

S i d e



F r o n t

0 1 2 3 4

REV. B 4-11-26- TITLE AMENDED, PILKINGTON STANDARD GLAZING ADDED.

REV. A- 21-10-26- DRWG FINALISED FOR PLANNING SUBMISSION.

Project:	PROPOSED FIRST FLOOR EXTENSION & INTERNAL ALTERATIONS TO :- N°40 WEST LEYS, ST. IVES, CAMBS PE27 6DS.		
Client:	MR AND MRS R HAYWARD		
Drawing:	ELEVATIONS AS PROPOSED	**Scale:**	1:100
Date:	SEPTEMBER 2026	**Job No:**	26:1382/2 B

Russell Payne MCIAT
Chartered Architectural Technologist

Read House, 87 High Street, Warboys, Cambs PE28 2TB

Tel: 01487 825266
Email: russellpayne.mciat@gmail.com