PROPOSED EXTENSION & ALTERATIONS TO DWELLING
OAKWOODS, SAWPIT LANE, HAMERTON, HUNTINGDON. PE28 5QS

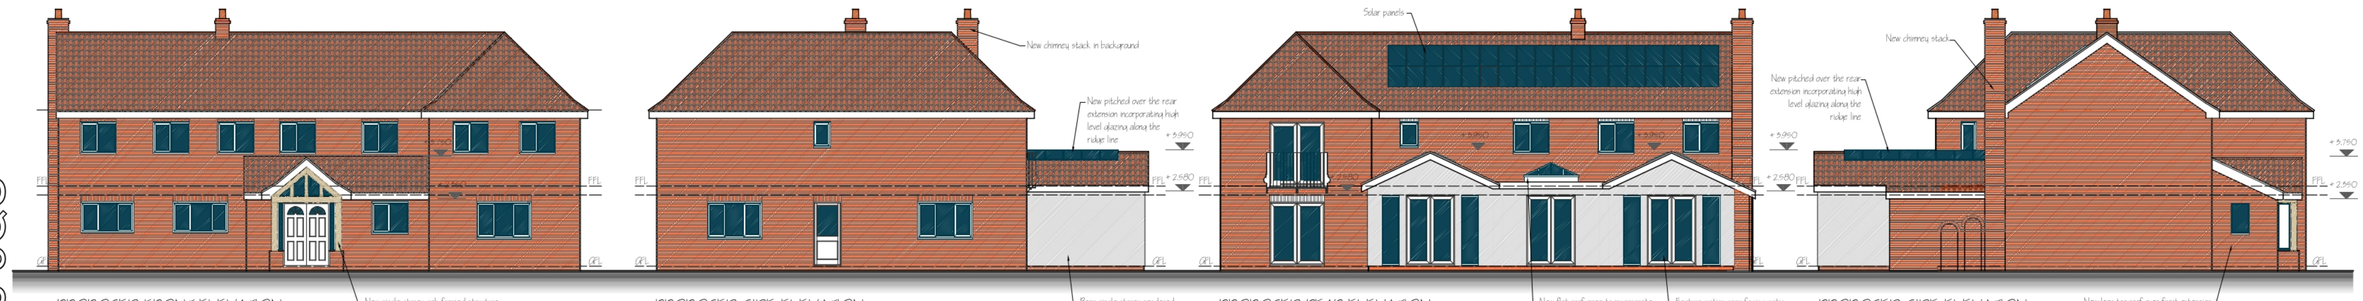

PROPOSED FRONT ELEVATION

PROPOSED SIDE ELEVATION

PROPOSED REAR ELEVATION

PROPOSED SIDE ELEVATION

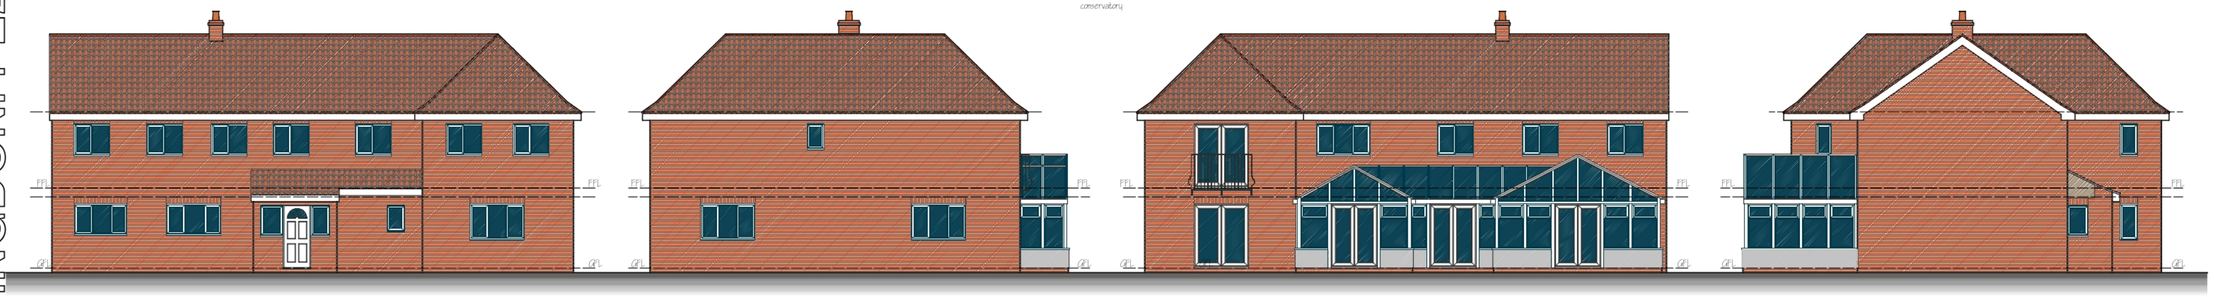

EXISTING FRONT ELEVATION

EXISTING SIDE ELEVATION

EXISTING REAR ELEVATION

EXISTING SIDE ELEVATION

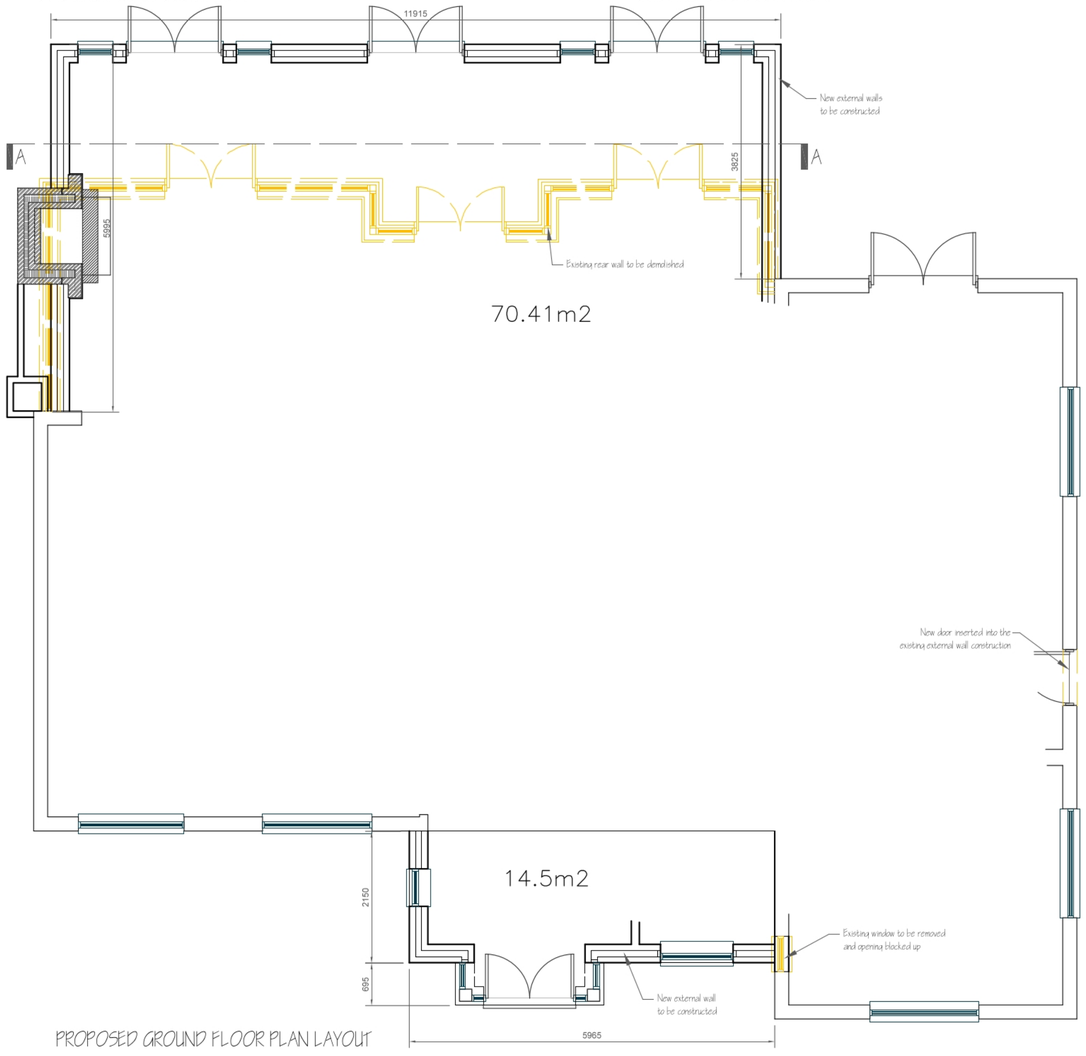

PROPOSED GROUND FLOOR PLAN LAYOUT

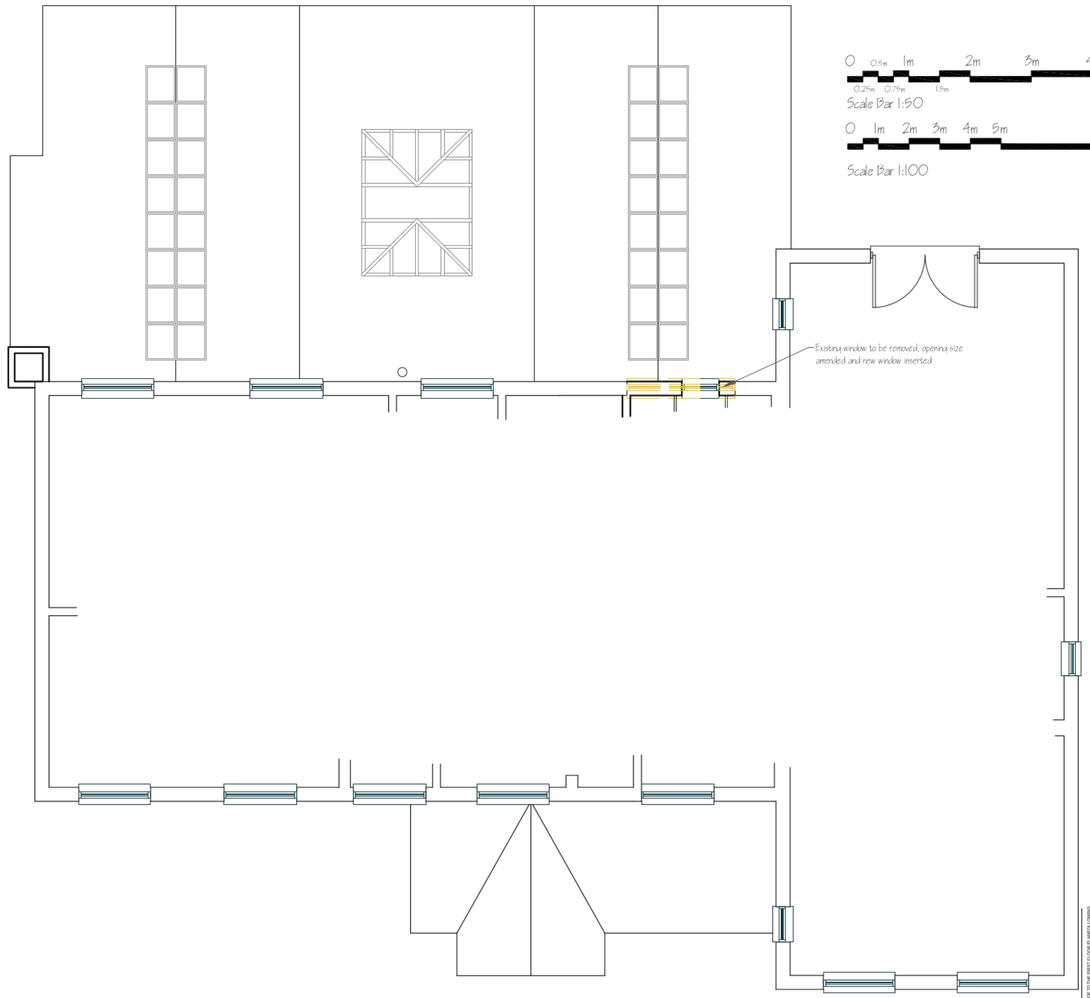

PROPOSED FIRST FLOOR PLAN LAYOUT

REV	DATE	DESCRIPTION
C	17.04.26	PLANNING RESPONSES TO PLANNING OFFICER QUERIES INCLUDING REVISIONS TO THE PLANNING CONSULTANT
B	14.03.26	ALTERATIONS DUE TO THE OWNERS FOLLOWING THE SITE MEETING

DO NOT SCALE this drawing. Use figured dimensions ONLY. The Architect is to be informed of any discrepancies between this drawing and other information shall be reported to the Architect BEFORE any work is commenced. MODIFICATIONS to be made solely on ORIGINAL DIGITAL MEDIA.

PROJECT No: **23/1066** | DRAWING No: **(GA)5000** | REVISION: **C**

DRAWN: MAJ | CHKD: NAS | SCALE: 1:50@A1 | VERSION: | DATE: 24/02/26

STATUS: **PLANNING**

CLIENT: **CLIENT OF DISTINCT DESIGNS UK LTD.**

PROJECT: **PROPOSED EXTENSION & ALTERATIONS**

TITLE: **EXISTING & PROPOSED ELEVATIONS, PROPOSED LAYOUTS**

distinct DESIGNS UK Ltd

Construction should ONLY proceed from drawings issued under CONSTRUCTION STATUS unless prior written consent is given. Should any site personnel, or those employed to carry out works on their behalf, cross alternative materials, components or specifications, or if there is any found wrong or differences to those specified on drawings, contract preliminaries and agreement with distinct DESIGNS UK Ltd then they do so entirely at their own risk.