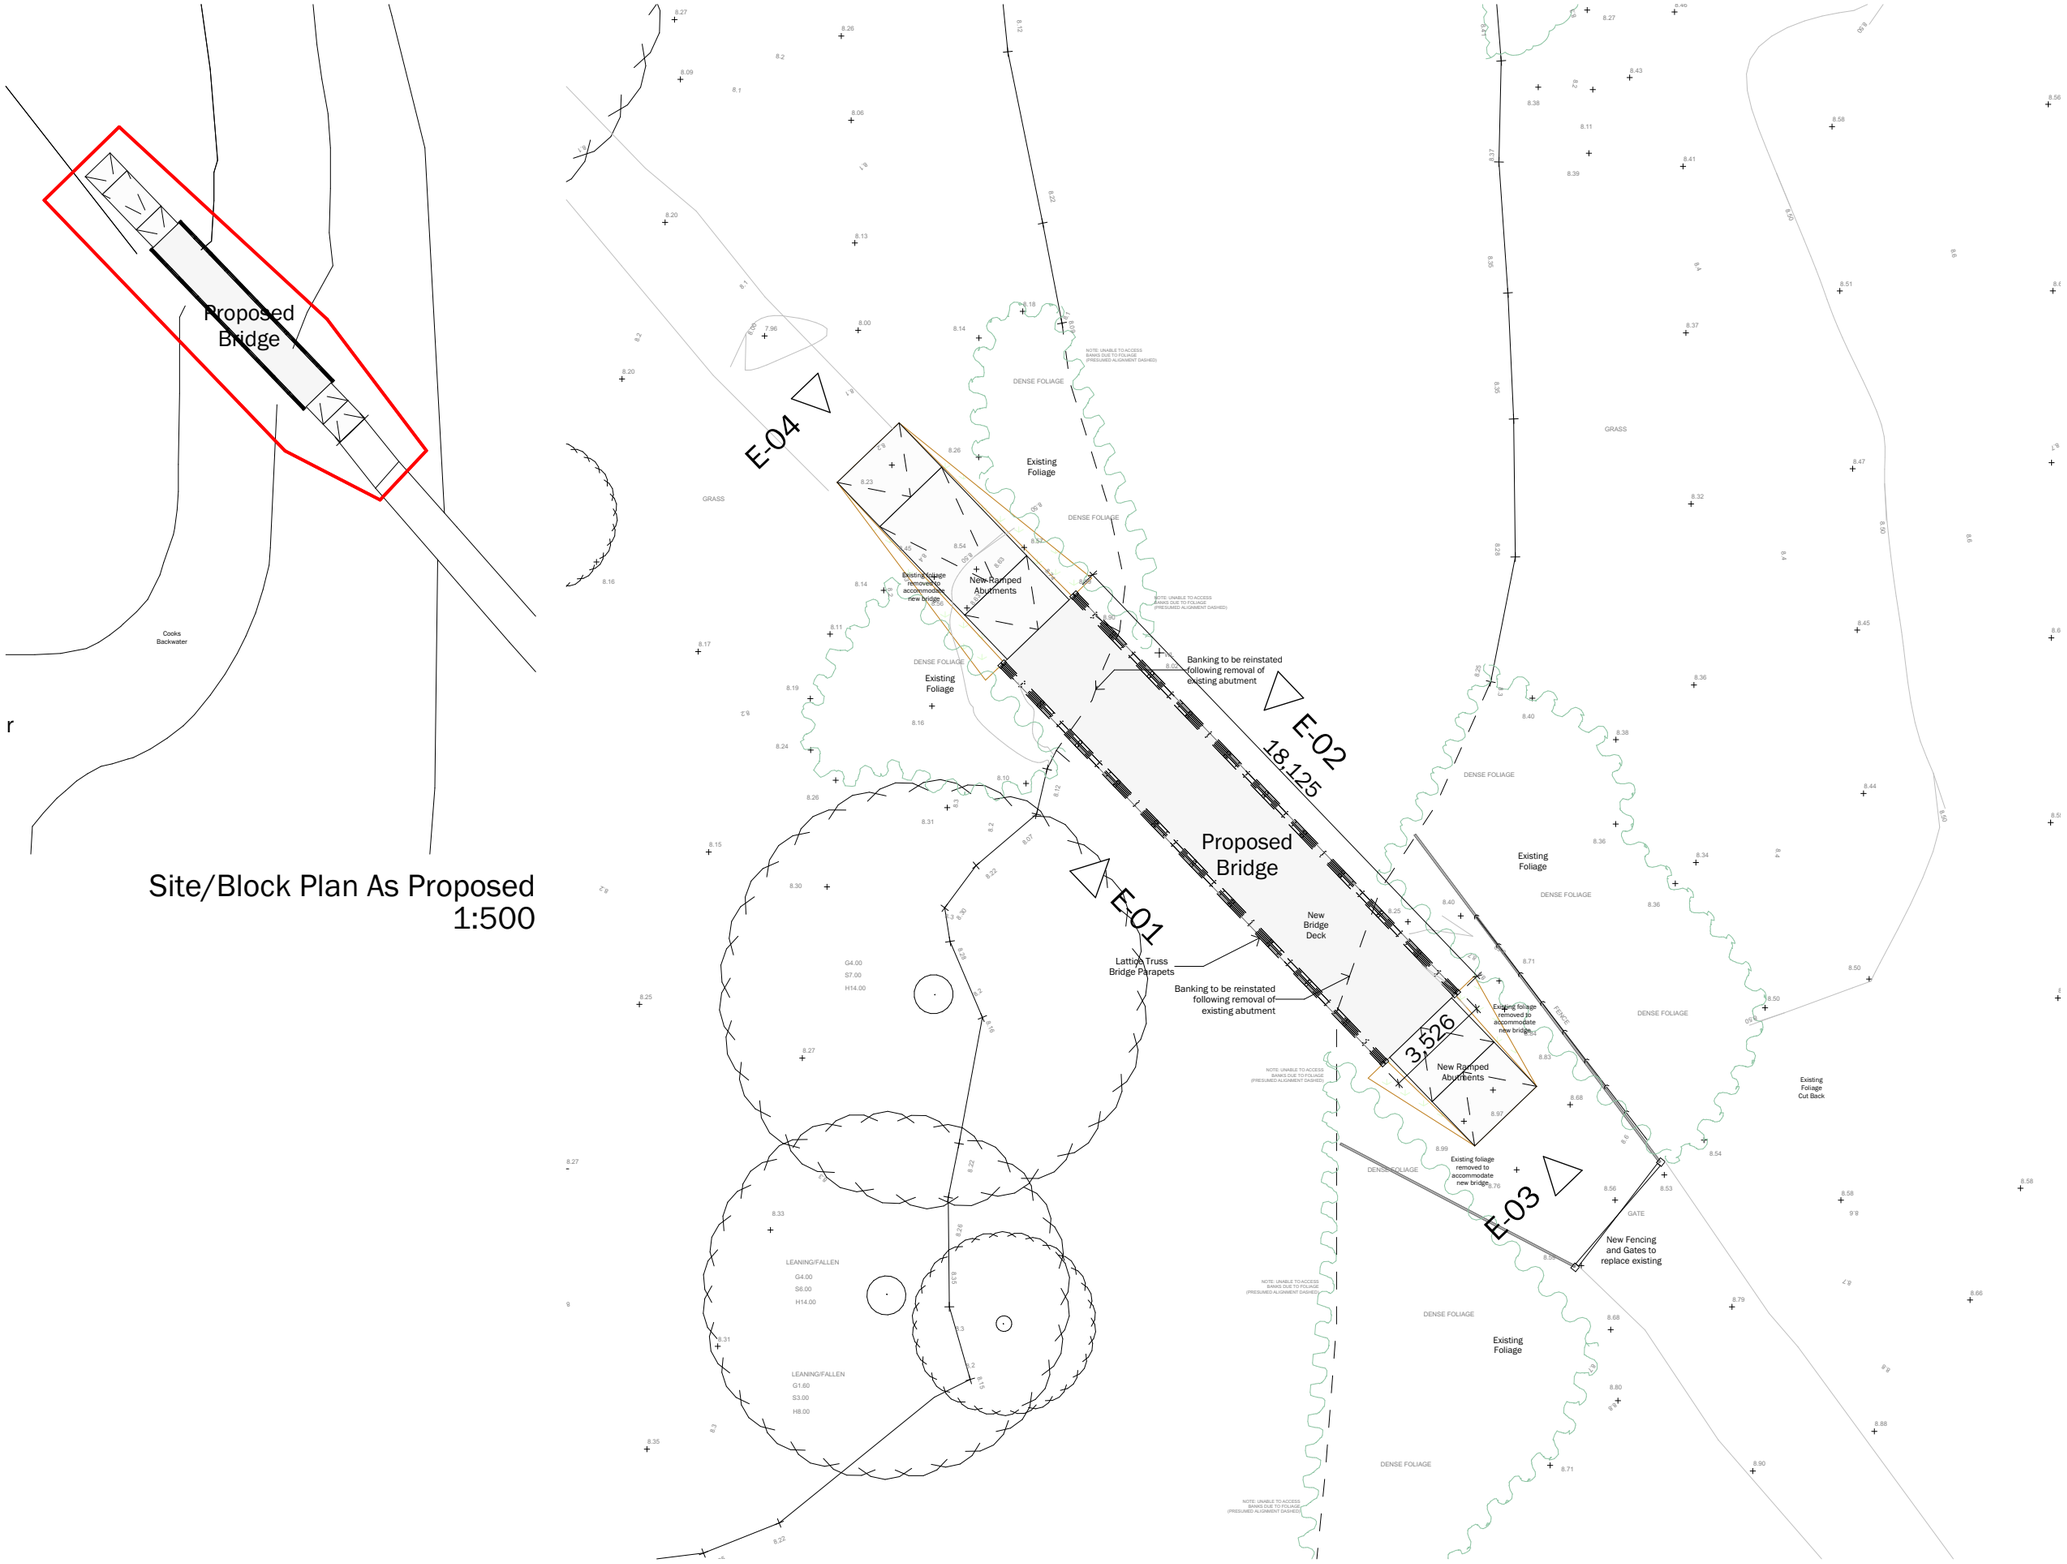


Site/Block Plan As Proposed
1:500

Site/Block Plan As Proposed Detail
1:200

Map data shown may contain Ordnance Survey ® products supplied by Pear Technology Services Ltd;
© Crown Copyright and database rights from date shown above Ordnance Survey ® licence number 100005264

Issue Status
Planning

This drawing is copyright. Only figured dimensions to be worked to.

Revision		Drawn	Check	Date
P1	First Issue	AD	AD	28.11.24

Note:
Drawings Based On Survey Carried Out By:
Site Focus Surveys -SFS-558BRO

Area of Works <1000m2
Refer to Site Block Plan for the Site Area

Redline Site Area (m2)
323.88

Height of Works <3000mm
Height of bridge above typical ground level 2050mm
Predominant Ground Level varies between 8.1m and 8.5m
See Elevation Sheet for Height Dimensions

N

1:500
0 5 10 15 20m

1:200
0 2 4 6 8m

client
Huntingdon Freemen's Trust

project
Cooks Backwater
New Agricultural Access Bridge

drawing
Site Plan and Plan As Proposed

date	06.11.24	scale	1:500, 1:200 @ A3
drawn	AD	check	AD

BROWN&CO
ARCHITECTURE + PLANNING
www.brown-co.com
Norwich 01603 629871
St Neots 01480 213811
Humber 01482 421234
Lincoln 01522 457800
Brown & Co Registered Office: The Atrium, St. George's Street, Norwich, Norfolk, NR3 1AB
Registration no: 0C302092 Registered in England & Wales

24	083	DK0001	P1