
Issue Status

Planning

This drawing is copyright. Only figured dimensions to be worked to.

Revision		Drawn	Check	Date
P1	First Issue	AD	AD	28.11.24

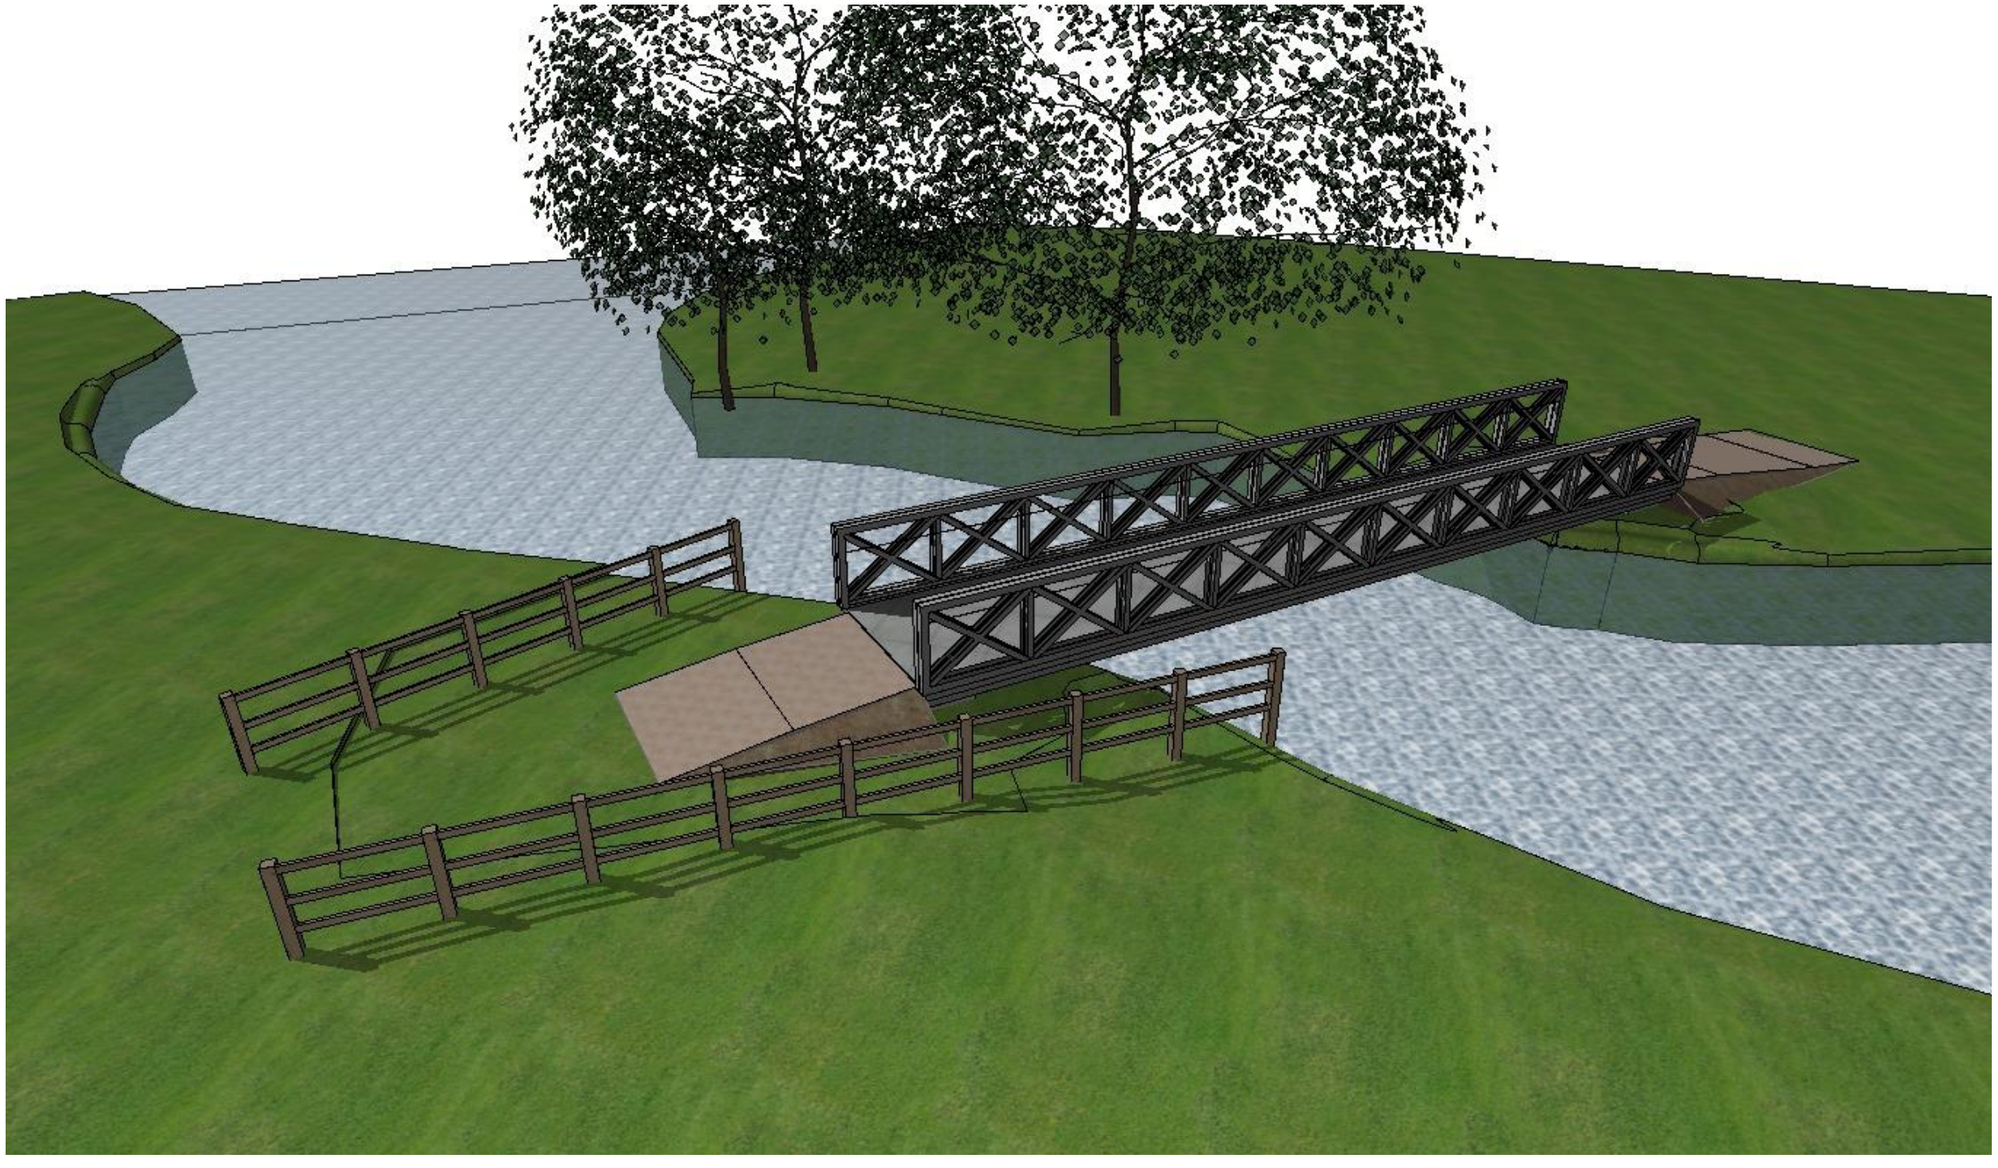

client
Huntingdon Freemen's Trust

project
Cooks Backwater
New Agricultural Access Bridge

drawing
Artists Impressions As Proposed

date	06.11.24	scale	NTS @ A3
drawn	AD	check	AD

BROWN&CO
ARCHITECTURE + PLANNING
www.brown-co.com
Norwich 01603 629871 · St Neots 01480 213811 · Humber 01482 421234 · Lincoln 01522 457800
Brown & Co Registered Office: The Atrium, St. George's Street, Norwich, Norfolk, NR3 1AB
Registration no: 0C302092 Registered in England & Wales

24	083	DK0003	P1