


Issue Status	Planning			
This drawing is copyright. Only figured dimensions to be worked to.				
Revision		Drawn	Check	Date
P1	First Issue	AD	AD	28.11.24

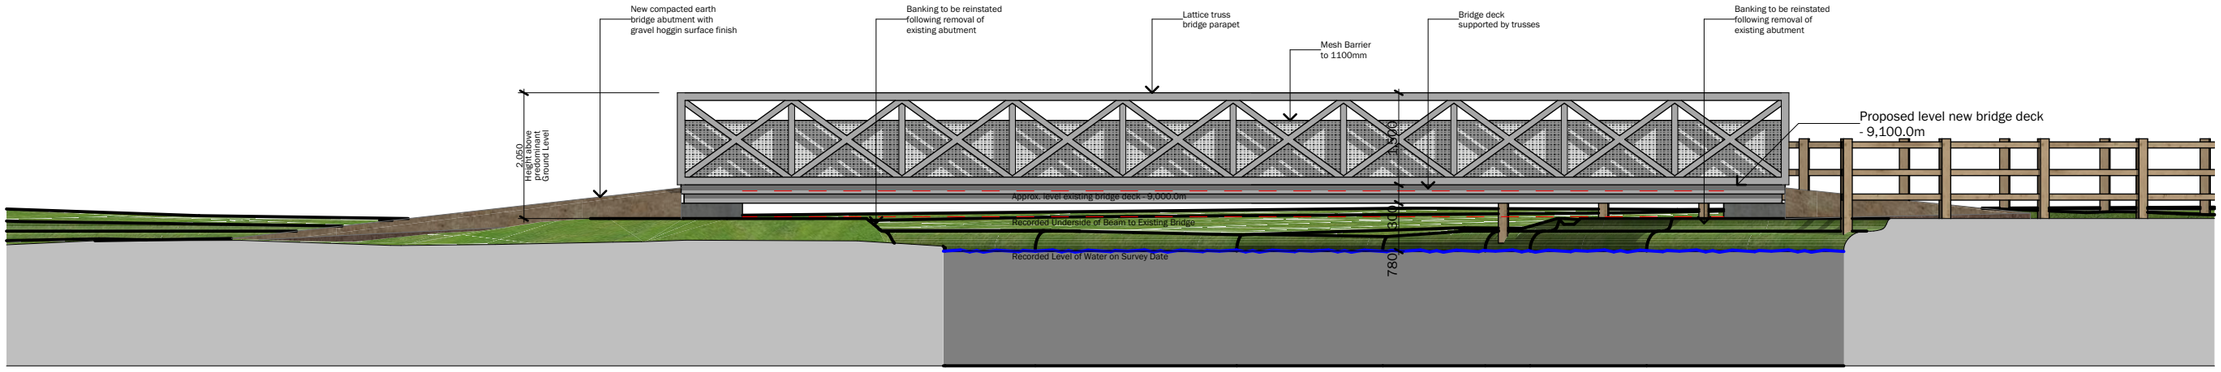


E-01 Elevation to North East

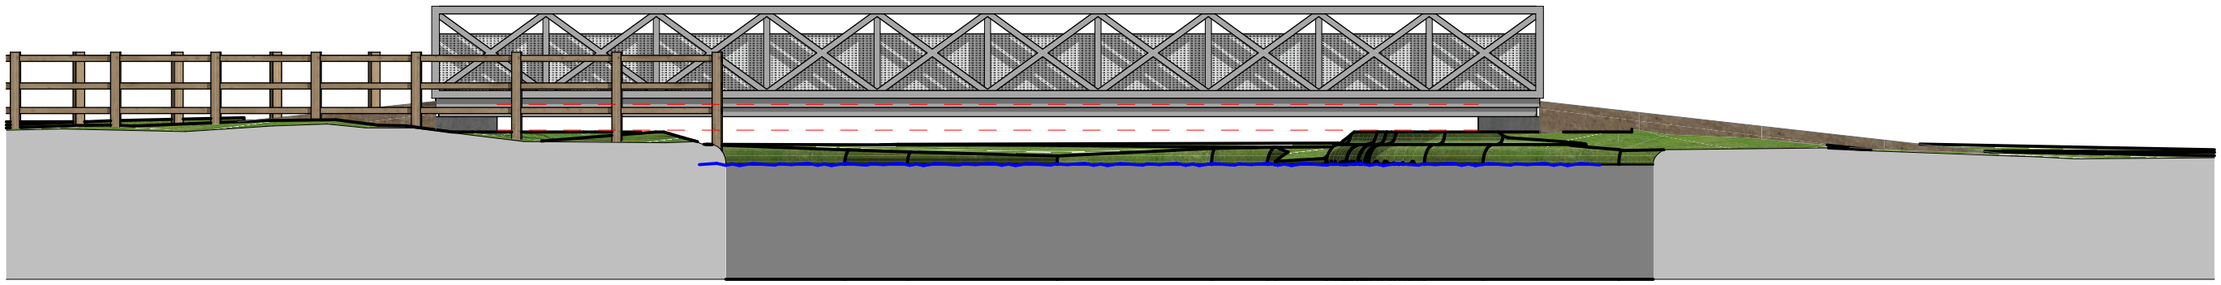

E-02 Elevation to South West

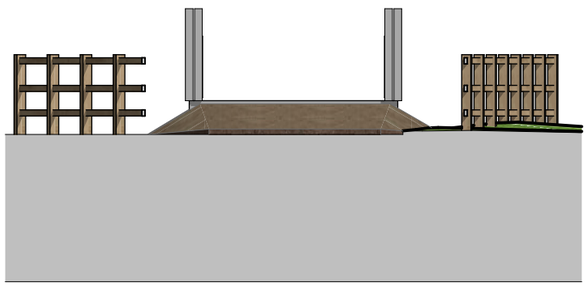

E-03 Elevation to North West

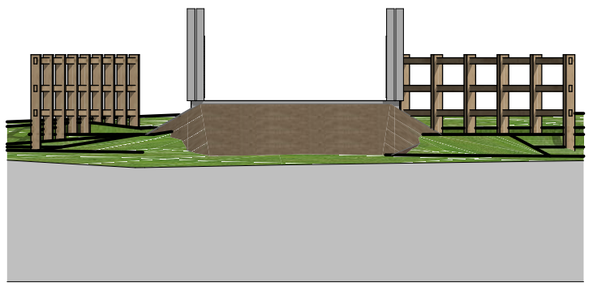

E-04 Elevation to South East

1:100
0 1000 2000 3000 4000mm

client
Huntingdon Freemen's Trust

project
Cooks Backwater
New Agricultural Access Bridge

drawing
Elevations As Proposed

date	06.11.24	scale	1:100 @ A3
drawn	AD	check	AD

BROWN&CO
ARCHITECTURE + PLANNING
www.brown-co.com
Norwich 01603 629871 Humber 01482 421234
St Neots 01480 213811 Lincoln 01522 457800
Brown & Co Registered Office: The Atrium, St. George's Street, Norwich, Norfolk, NR3 1AB
Registration no: 0C302092 Registered in England & Wales

24	083	DK0002	P1