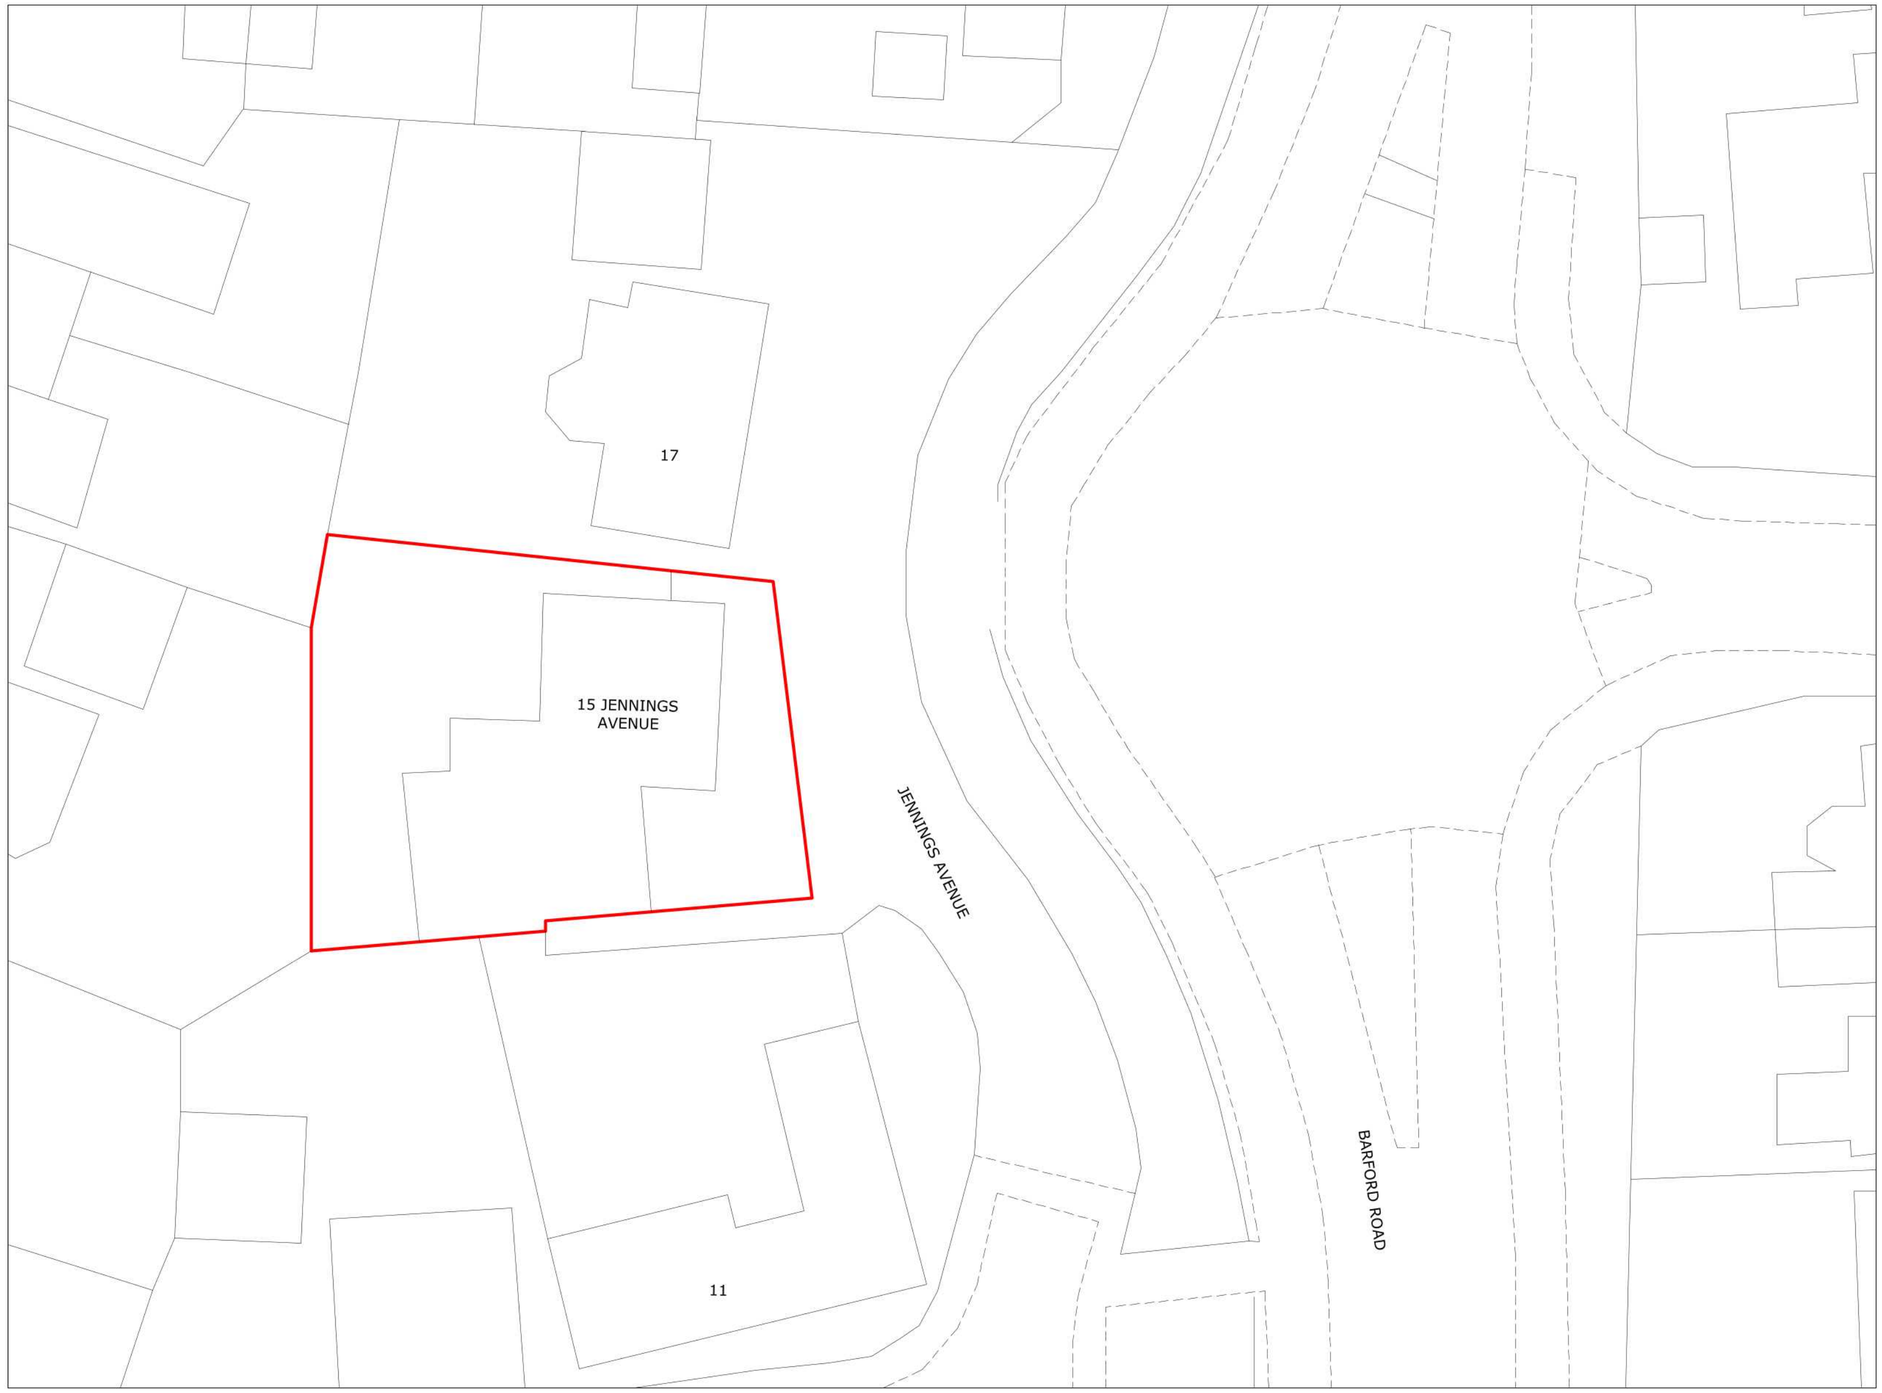


1:200 0 2 4 6 8 10 12 14 16 18 20

Client/Project: Holly Baker 15 Jennings avenue, Eynesbury PE19 2HG	Project status: PLANNING Drawing title: Site plan as existing		

Rev:	Description:	By:	Date:
	Description: Installation of 1No air source heat pump to the rear		

Scale:	Paper Size:	Drawn:	Checked:
1:200	A2	T. Siddiqui	
Project ID:	Drawing No:	Revision:	Date:
J-6716FC30	01	A	08.11.2024

© Octopus Energy 2024