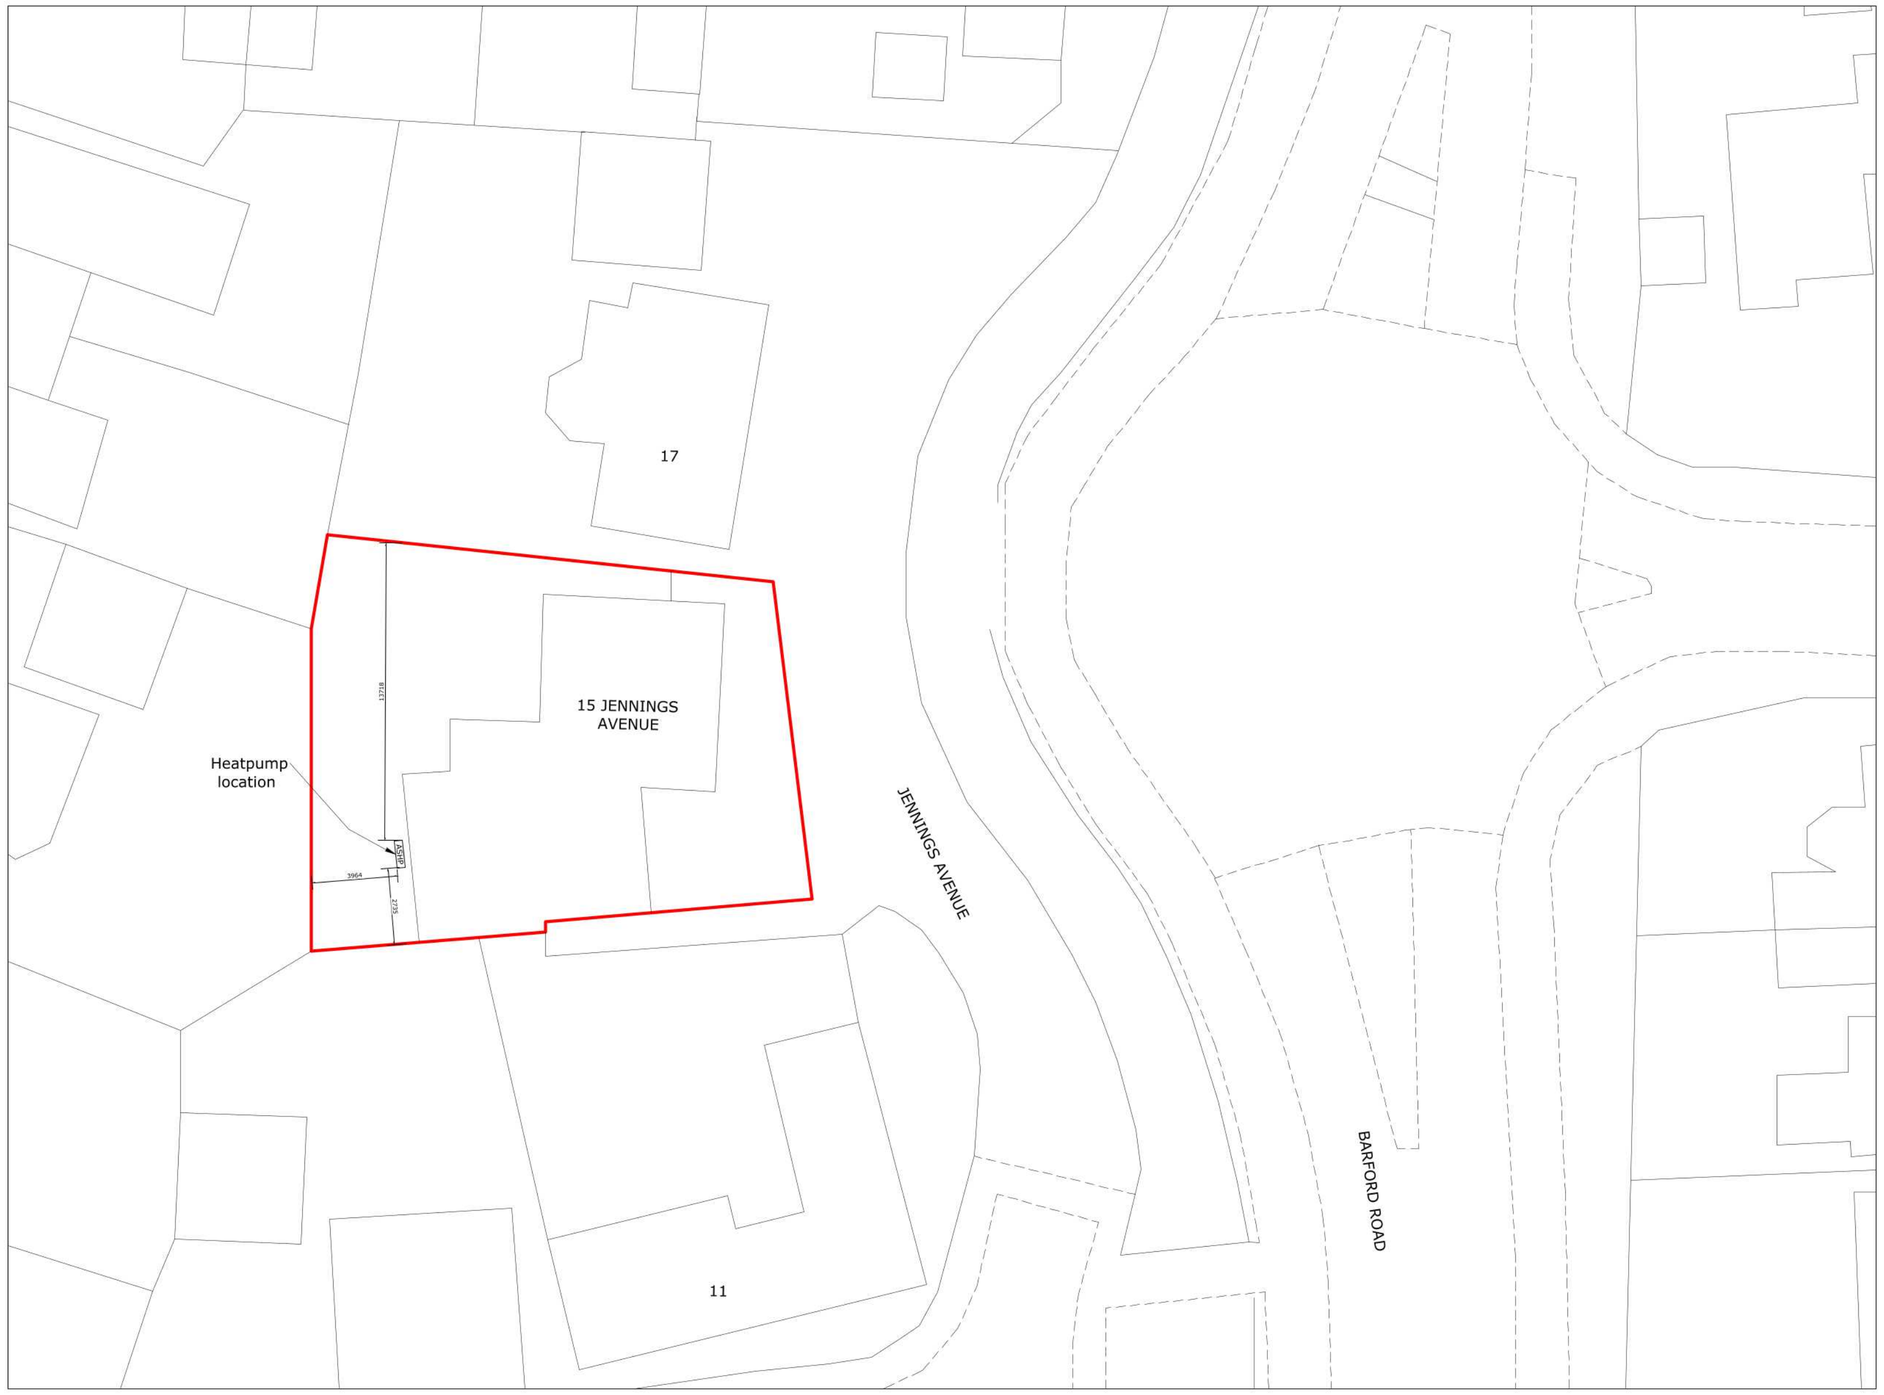


1:200 0 2 4 6 8 10 12 14 16 18 20

Client/Project: Holly Baker 15 Jennings avenue, Eynesbury PE19 2HG	Project status: PLANNING Drawing title: Site plan as proposed		
	Description: Installation of 1No air source heat pump to the rear		
Rev:	Description:	By:	Date:

Scale: 1:200	Paper Size: A2	Drawn: T. Siddiqui	Checked:
Project ID: J-6716FC30	Drawing No: 02	Revision: A	Date: 08.11.2024

© Octopus Energy 2024