
N

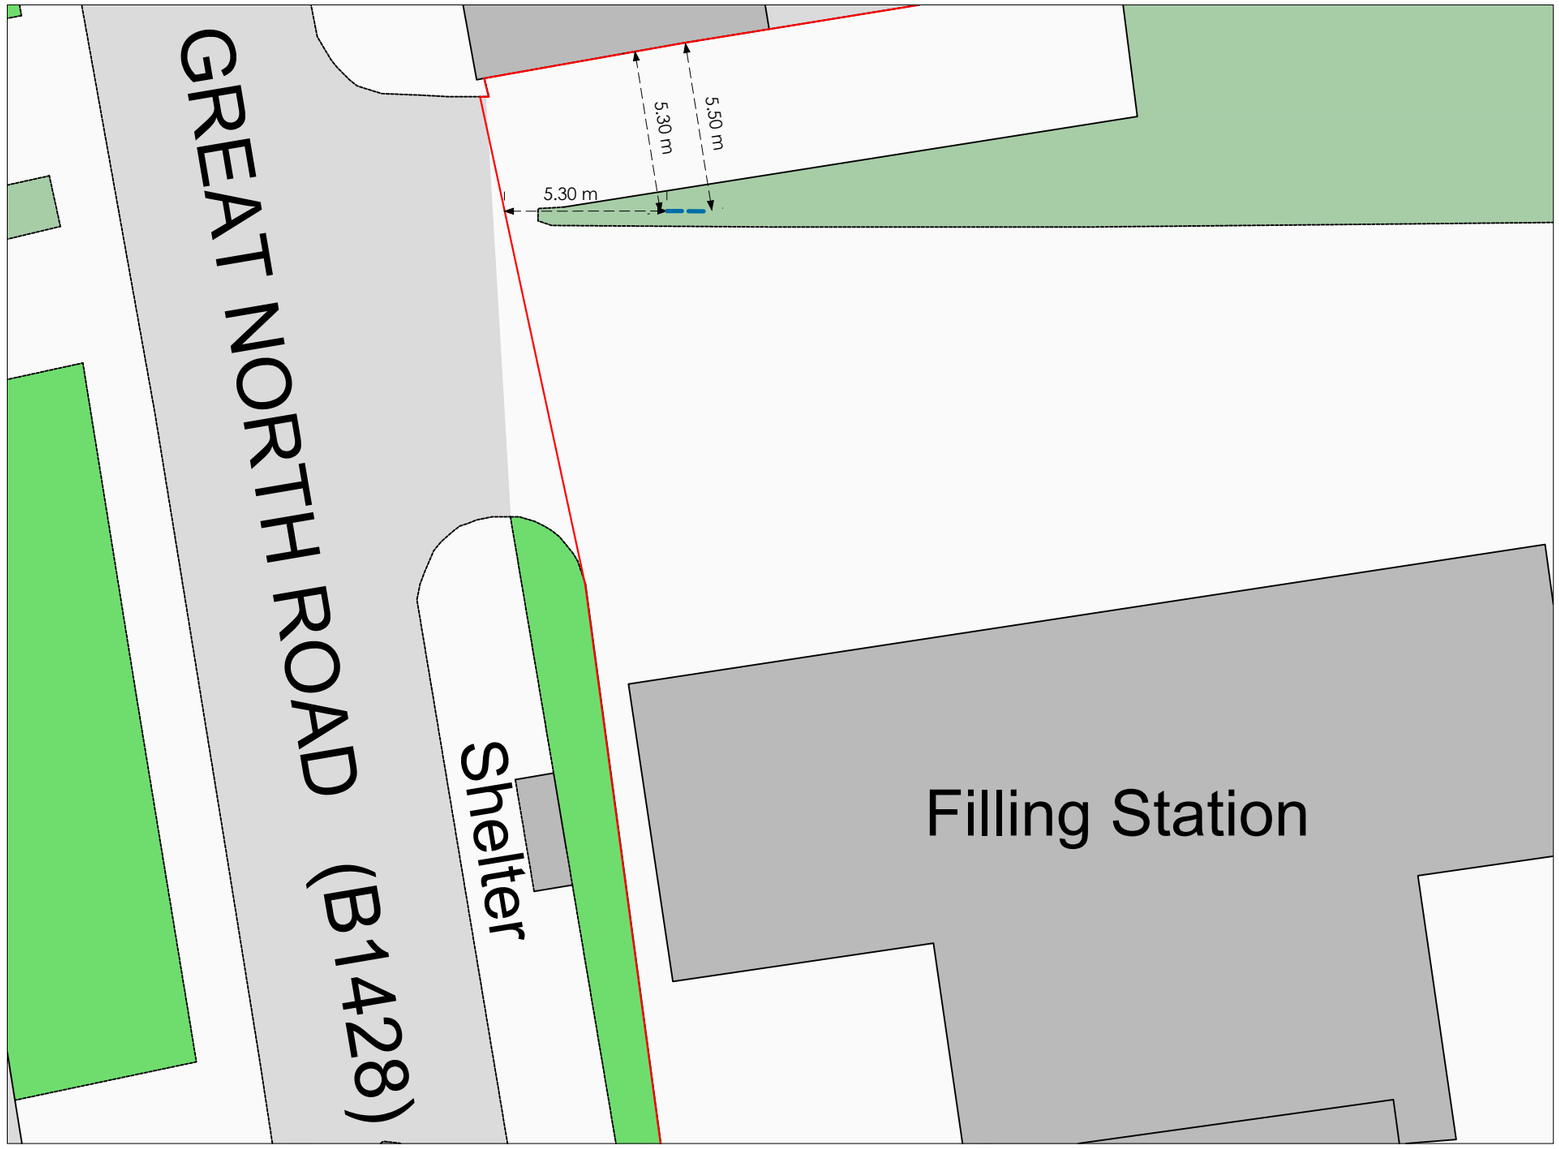

Crown copyright and database rights (2026) OS (100063368)

0 10m 20m

Title
Proposed Site Plan

Address
Great North Road, Eaton Socon, St Neots, Cambridgeshire, PE19 8EJ

Client

Job No.
FS581
29849

Issued
29/10/26

Scale
1:200 @ A3

Key

1. Boundary of Petrol Filling Station
2. Proposed Digital Display

All information is to be checked on site for accuracy and fit. Only drawings with WD status with the most recent revision are to be used for construction.