
GRADE OF STEEL:
S355JR FOR ALL SECTIONS
S355J2H FOR ALL HOLLOW SECTIONS to BS EN 10210
S275JR FOR ALL FITTING MATERIALS
BS EN 1090-2: EXECUTION CLASS EXC2 UNO

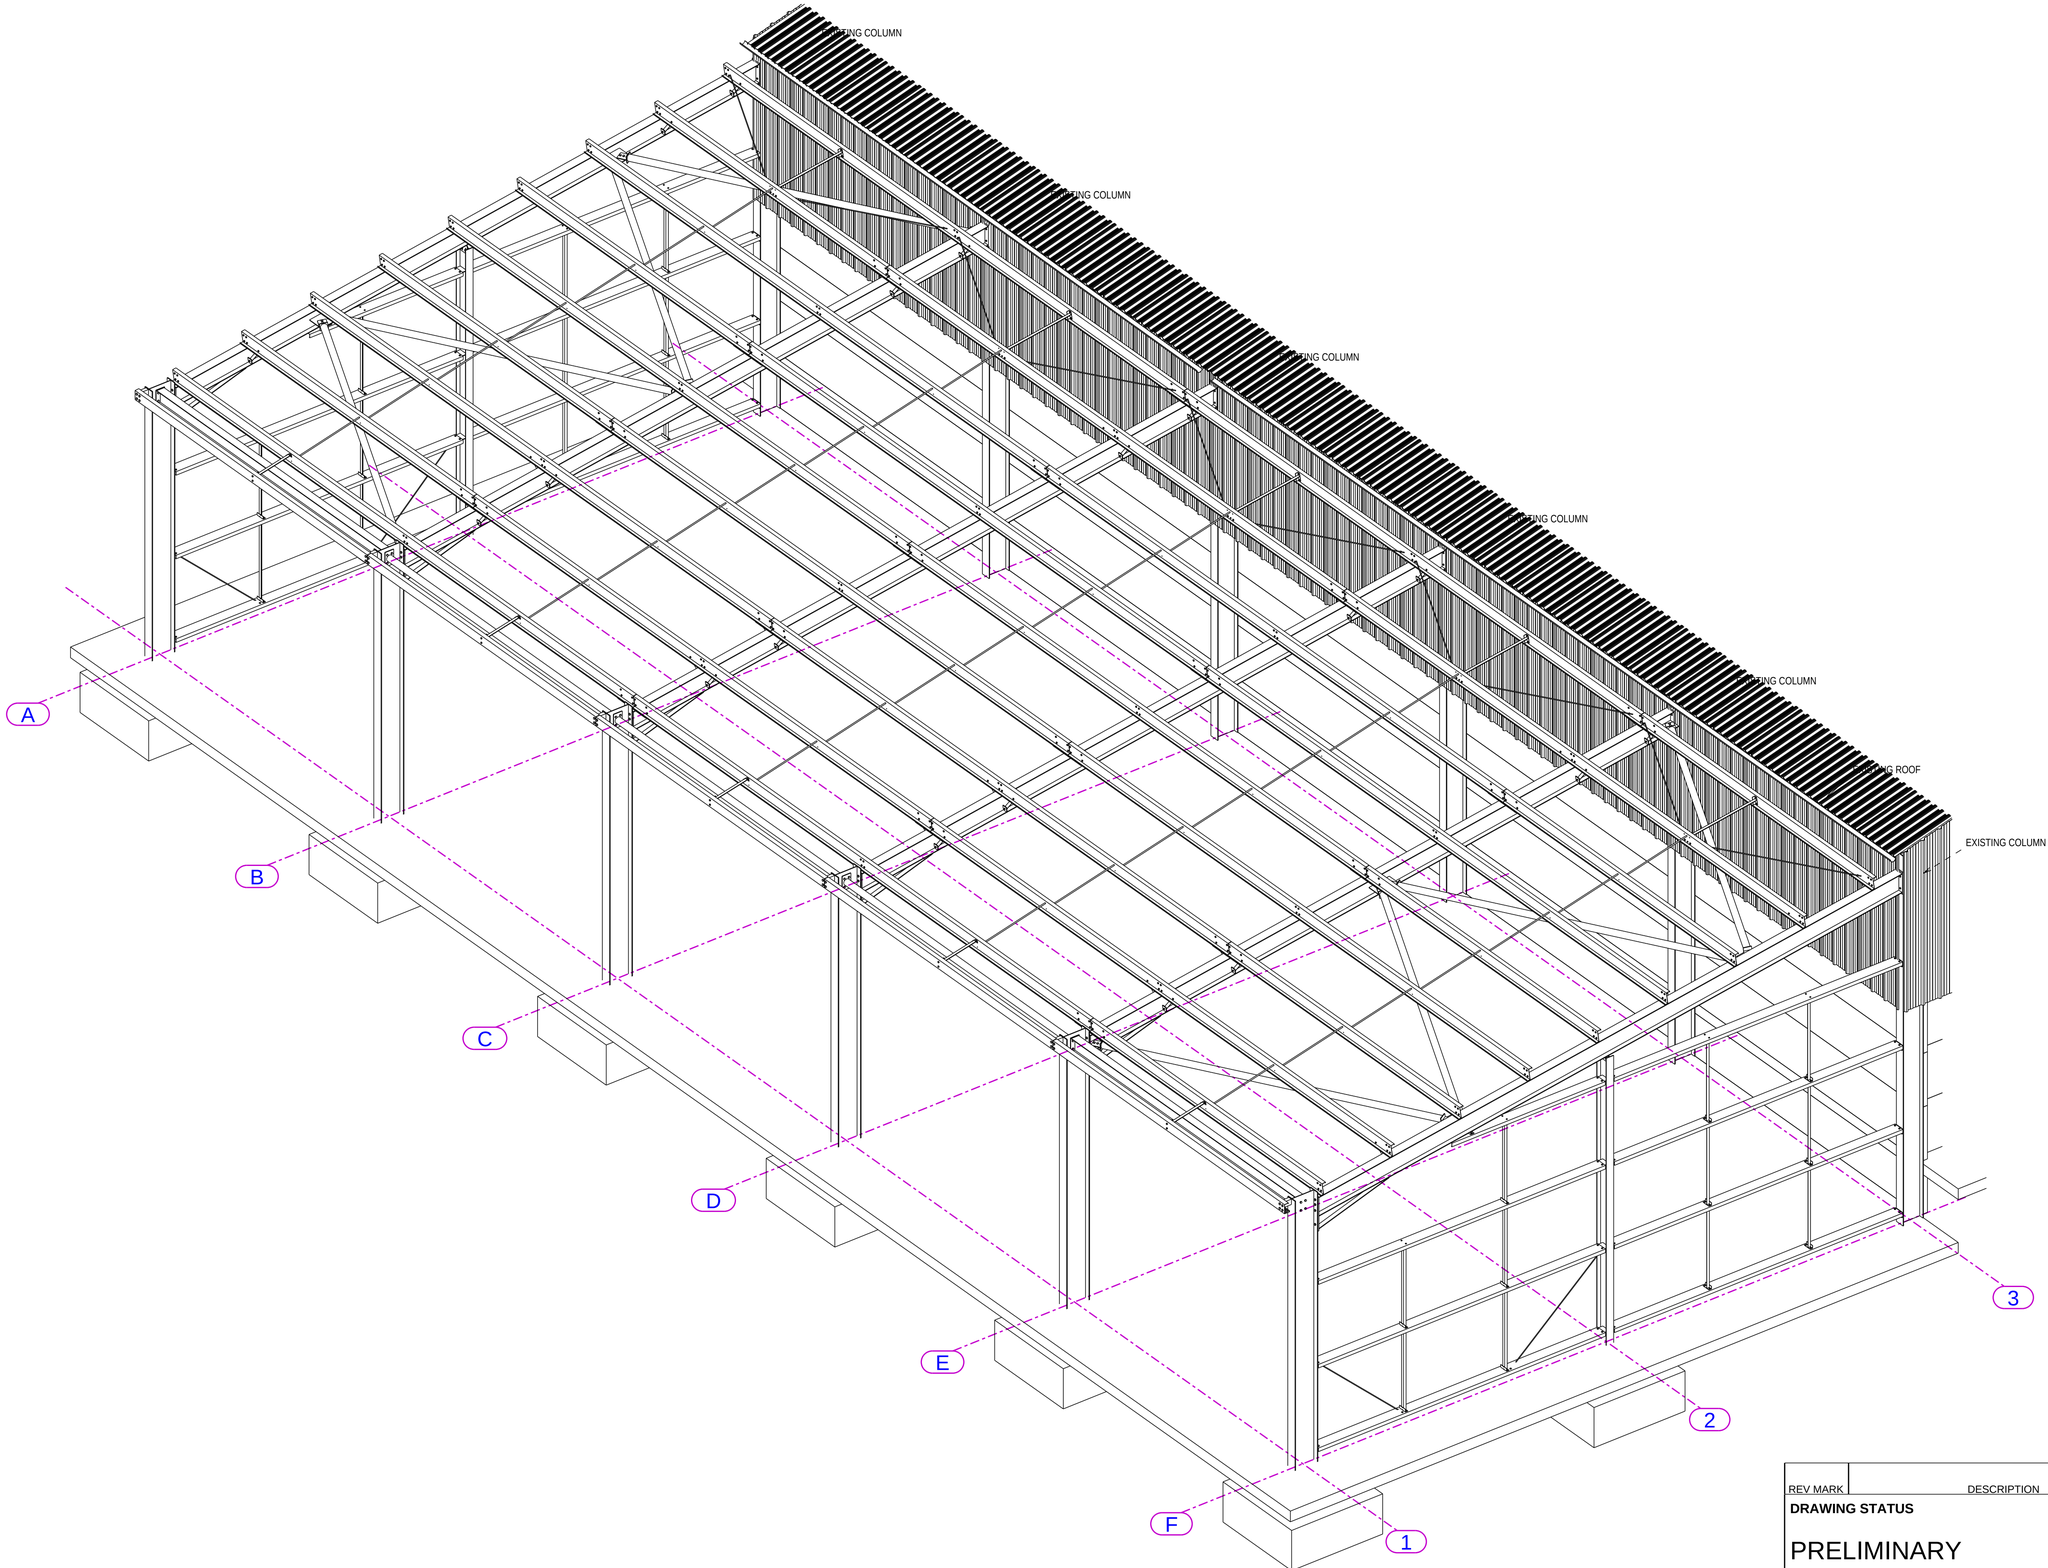

3D View

REV MARK	DESCRIPTION	By	Date	By	Date
		CREATED		CHECKED	

DRAWING STATUS

PRELIMINARY

SDM FABRICATION LIMITED
Foundry Way
March
Cambridgeshire
PE15 0WR
Tel : 01354 660895
Fax: 01354 661361
Email: mail@sdmlimited.co.uk

CLIENT	AgReserves		
PROJECT	Manor Lodge Farm Extension		
DRAWING TITLE	3D VIEW		
MODELLED BY	JM	**ISSUE DATE**	
CONTRACT NO	C-02293	**SCALE**	1:50
DRAWING No	GA-04	**REVISION No.**	

Tekla Structures