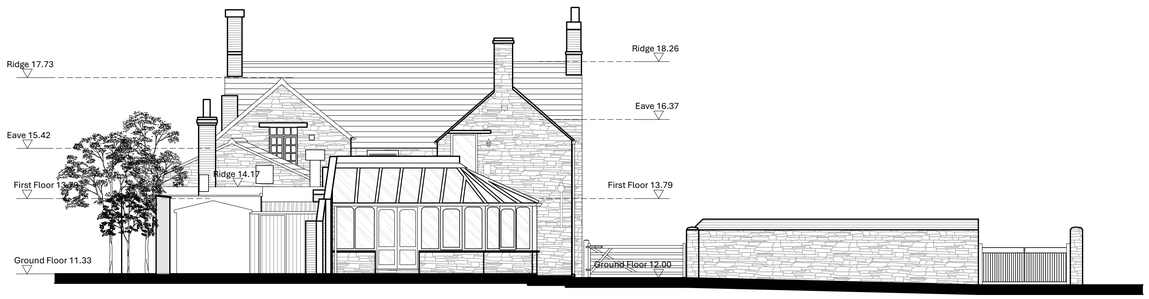


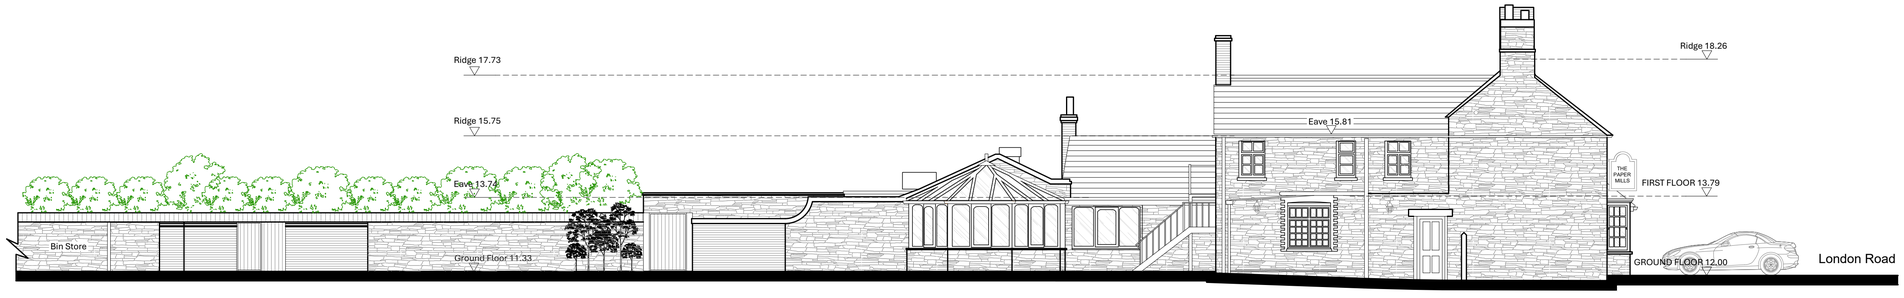

DATUM LEVEL = 10.00m

Existing North East (Front) Elevation 1:100




DATUM LEVEL = 10.00m

Existing South West (Rear) Elevation 1:100




DATUM LEVEL = 10.00m

Existing South East (Side) Elevation 1:100

**North Point:**

**Notes:**

Measured survey carried out by SV Surveying Ltd.

**Revision Log:**

| Rev: | Description: | By: | Date: |
|---|---|---|---|
| P01 | Version 1. | PG | 29.09.26 |

**Project:**
Alteration & extension to
The rear of The Paper Mills,
London Road,
Wansford,
PE8 6JB

**Client:**
The Paper Mills

**Scale:** 0 1m 2m 3m 4m 5m 1:100

| Drawn by: | CA Job No: | Date: | Paper Size: |
|---|---|---|---|
| PG | 6259 | Sep 2026 | A1 |

**Drawing Title:**
Existing Elevations

**Drawing Status: S3 - Suitable For Review & Comment**

This drawing is currently Shared (Non-Contractual) and is intended to gather feedback on project information prior to formal sign-off. Corporate Architecture Limited takes no liability for this drawing, as it is in the development stage.

NOT FOR CONSTRUCTION

| Client Drawing No: | Rev: |
|---|---|
| 6259-CAL-EX-ZZ-DR-A-0008 | P01 |

CORPORATE ARCHITECTURE LIMITED
CHARTERED ARCHITECTS
Venari House, 1 Trimbush Way,
Market Harborough,
Leicestershire, LE16 7XY
www.corporatearchitecture.co.uk
office@cal.design
01858 467476
RIBA Chartered Practice