



DATUM LEVEL = 10.00m

Proposed North East (Front) Elevation 1:100

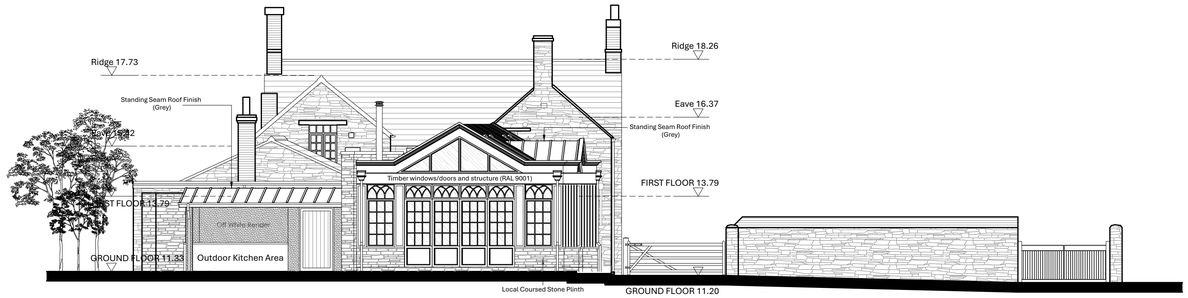

DATUM LEVEL = 10.00m

Proposed South West (Rear) Elevation 1:100

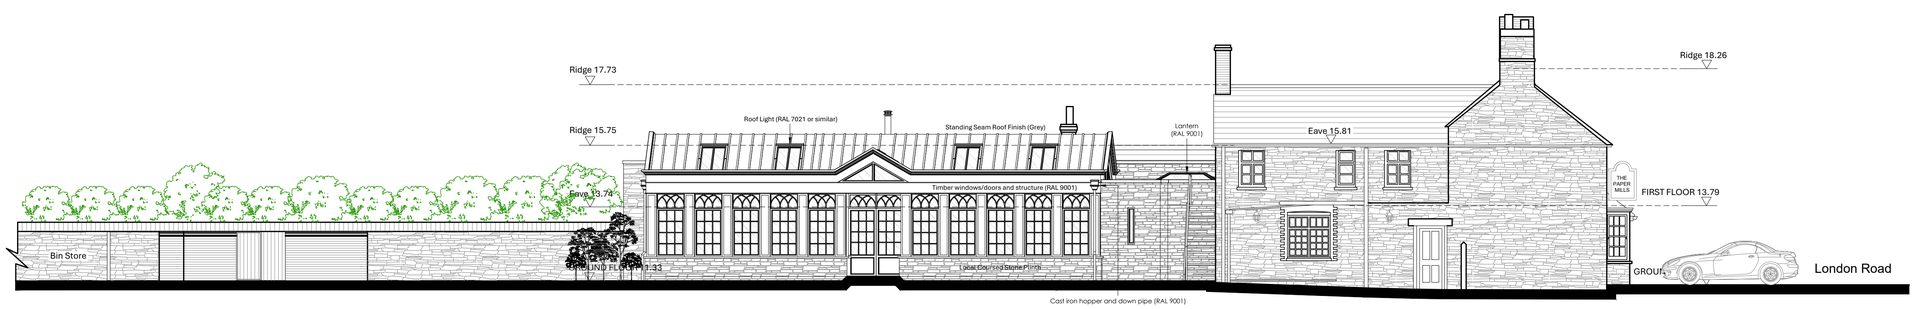

DATUM LEVEL = 10.00m

Proposed South East (Side) Elevation 1:100

North Point:

Notes:

Revision Log:

Rev:	Description:	By:	Date:
P01	Version 1.	JTB	26.10.26

Project:
Alteration & extension to
The rear of The Paper Mills,
London Road,
Wansford,
PE8 6JB

Client:
The Paper Mills

Scale:
0 1m 2m 3m 4m 5m 1:100

Drawn by:	CA Job No:	Date:	Paper Size:
JTB	6259	Oct 2026	A1

Drawing Title:
Proposed Elevations

Drawing Status: S3 - Suitable For Review & Comment

This drawing is currently Shared (Non-Contractual) and is intended to gather feedback on project information prior to formal sign-off. Corporate Architecture Limited takes no liability for this drawing, as it is in the development stage.

NOT FOR CONSTRUCTION

Client Drawing No:	Rev:
6259-CAL-EX-ZZ-DR-A-0012	P01

CORPORATE ARCHITECTURE LIMITED
CHARTERED ARCHITECTS
Venari House, 1 Trimbush Way,
Market Harborough,
Leicestershire, LE16 7XY
www.corporatearchitecture.co.uk
office@cal.design
01858 467476
RIBA Chartered Practice