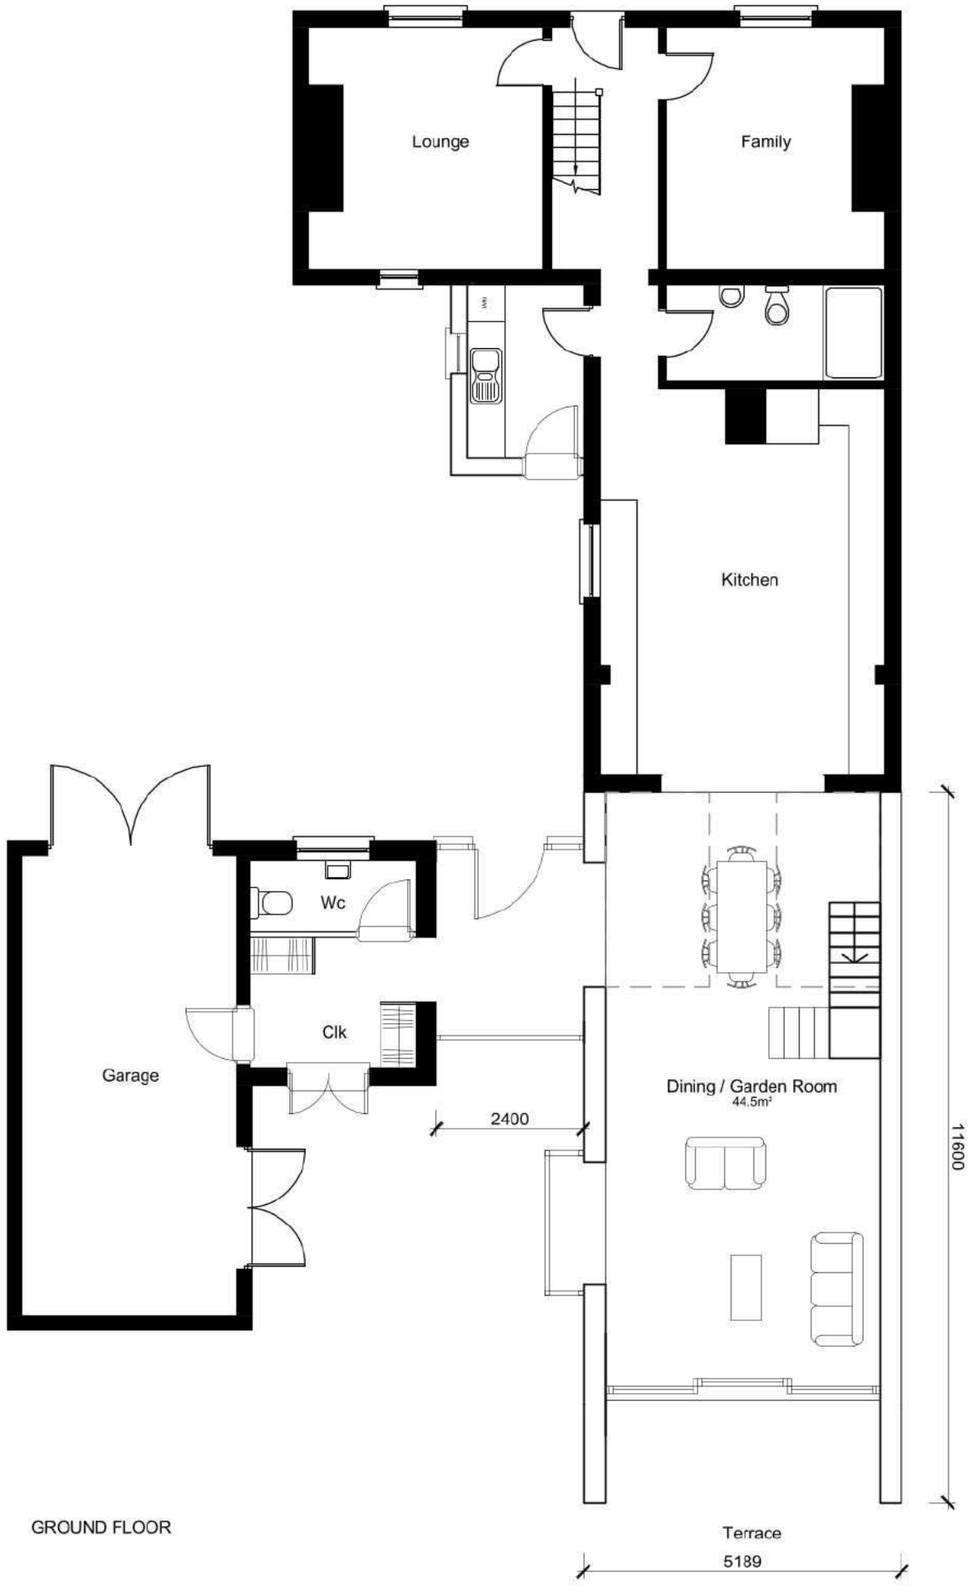

GROUND FLOOR

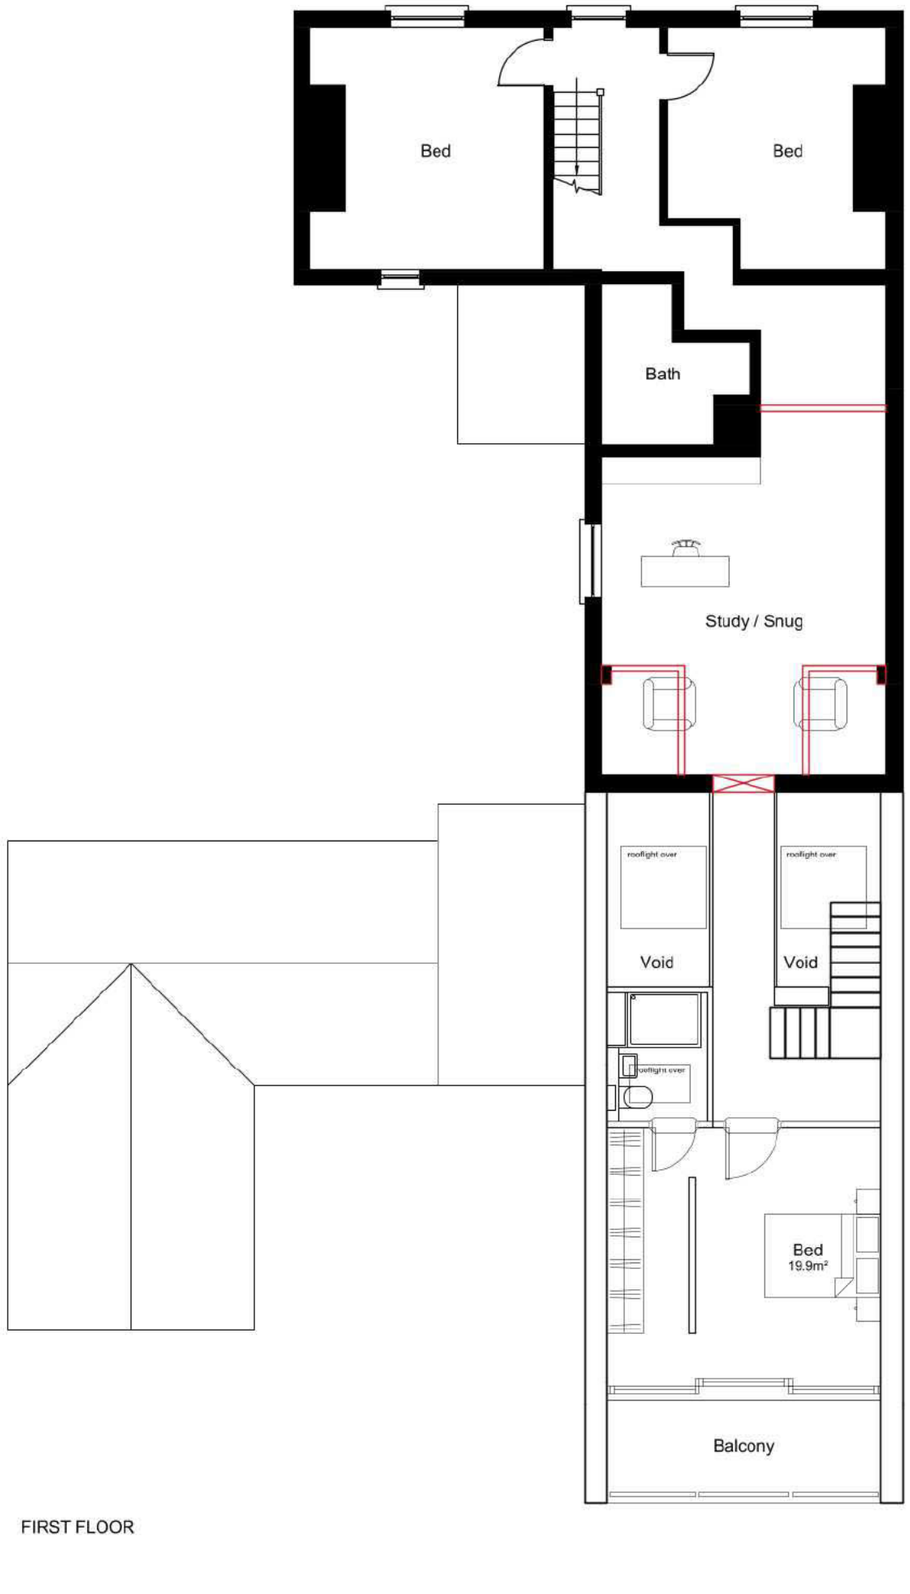

FIRST FLOOR

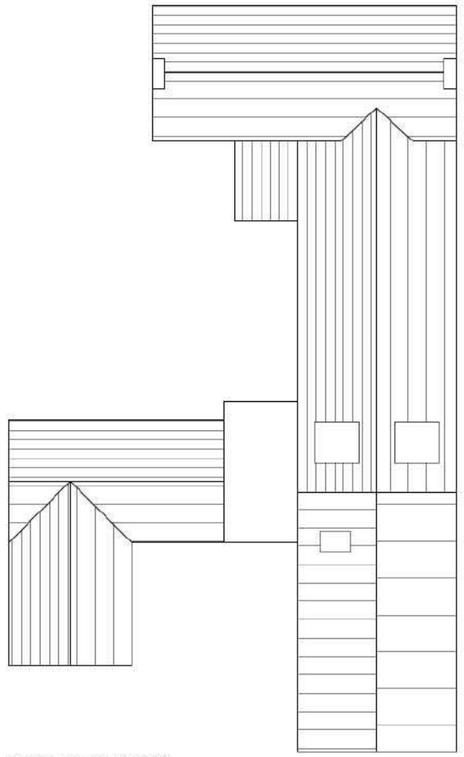

ROOF PLAN (1/200)

0 1 2 3 5 10

SCALE 1:100

SCALE	1/100@A3	DATE	MAR_25
DRAWN	PJP	CHK	PJP
DRAWING NO.	PL006	REV	A

TITLE: 35_MAIN_ROAD STONELY_PE19_5EH

DETAILS: PROPOSED FLOOR_PLANS

PjP ARCHITECT

PjP Architect
School House
Melchbourne
MK44 1BB
[redacted]

web - www.pjparchitect.com