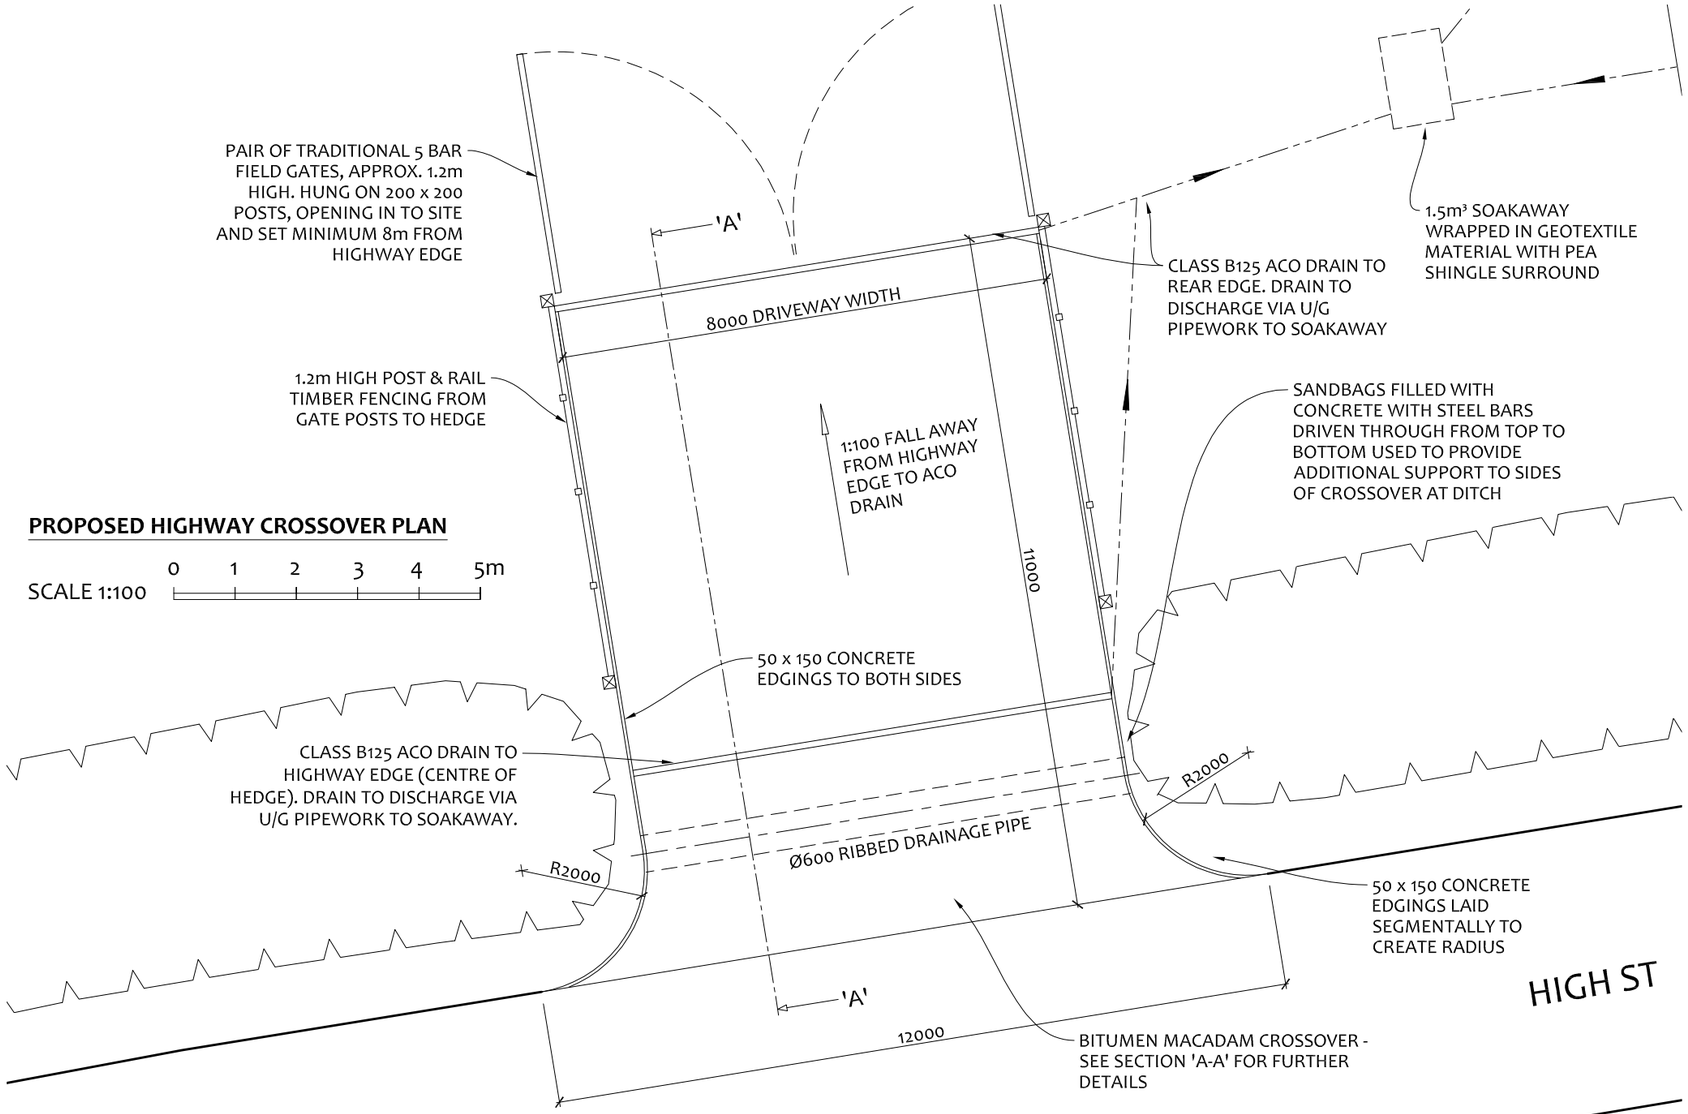


PROPOSED HIGHWAY CROSSOVER PLAN

SCALE 1:100 — 0 1 2 3 4 5m

NOTES:


1. VEHICULAR ACCESS TO BE CONSTRUCTED IN ACCORDANCE WITH CAMBS CC HIGHWAYS ESTATE ROADS CONSTRUCTION SPECIFICATION (HERCS) DOCUMENT & APPENDIX 10.

2. 365mm SUB-BASE TO BE AS SPECIFICATION FOR HIGHWAYS WORKS CLAUSE 803 TYPE 1 OR HOUSING ESTATE ROAD SUB-BASE OR COMPLIANT MATERIAL.

3. BITUMINOUS MATERIALS SHALL BE MACHINE LAID IN ACCORDANCE WITH PART 19 OF HERCS.

4. THE FORMATION SHALL BE TREATED WITH AN APPROVED HERBICIDE BEFORE CONSTRUCTION COMMENCES.

5. THE SUB-BASE SHALL BE LAID ON A 'NEEDLE-PUNCHED' NON-WOVEN GEOFABRIC MATERIAL.

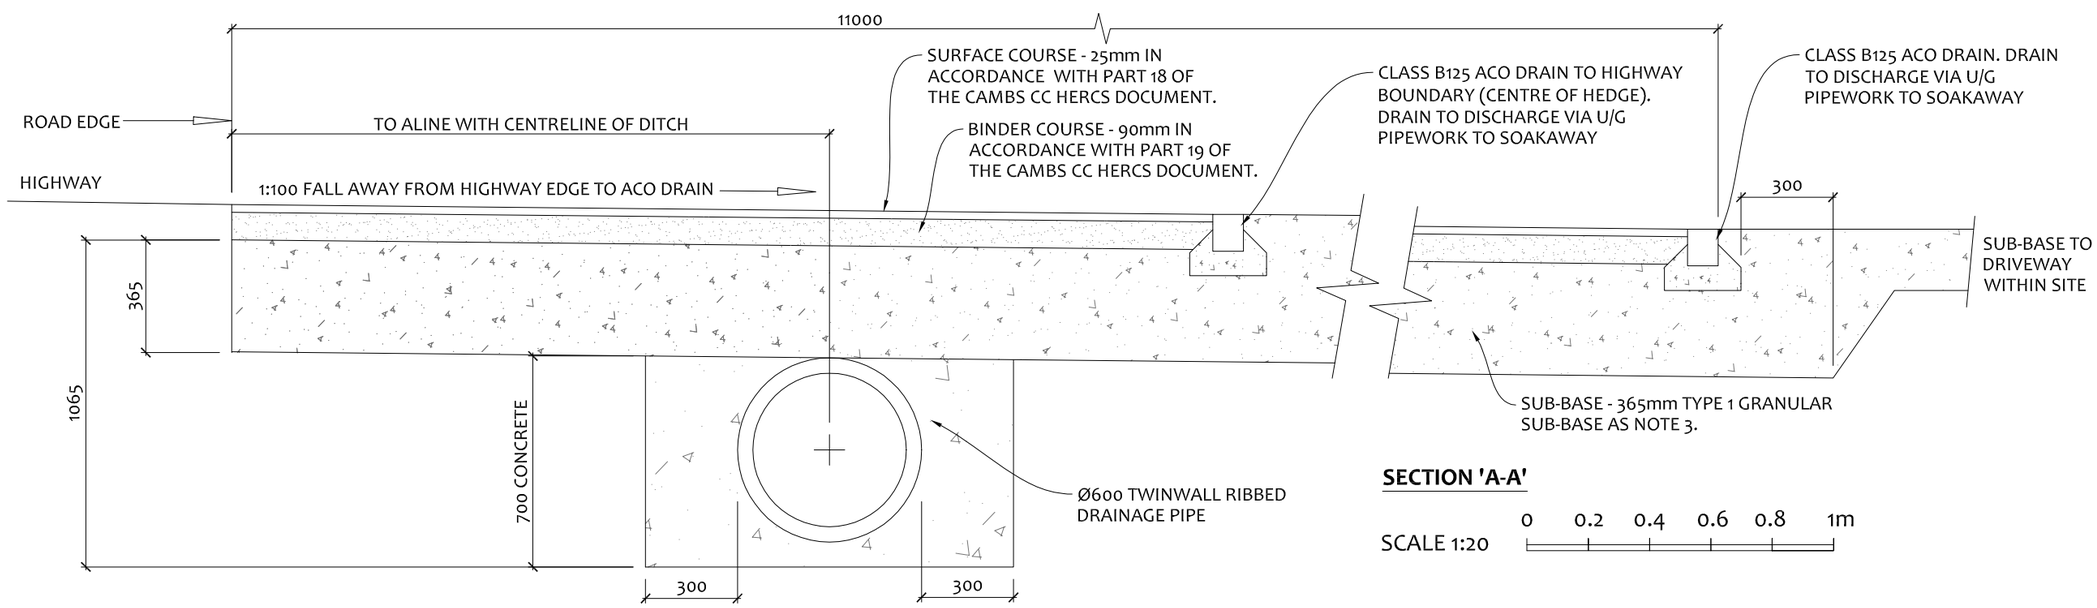

SECTION 'A-A'

SCALE 1:20 — 0 0.2 0.4 0.6 0.8 1m

Rev C - Additional ACO drain added at Highway boundary.

Rev B - Length of access increased from 8m to 11m.

Rev A - Details modified to comply with Cambs CC HERCS document.

project:

PROPOSED STABLES, MANEGE, BARN, FEED ROOM & STORE

LAND TO NORTH OF WATER TOWER
HIGH ST
YELLING
ST NEOTS PE19 6SA

scale: A3-1:20 / 1:100
date: May 2022
drawn: -
drg no: HCO1C

HIGHWAY CROSSOVER & ENTRANCE GATES PLAN

© This drawing is copyright.