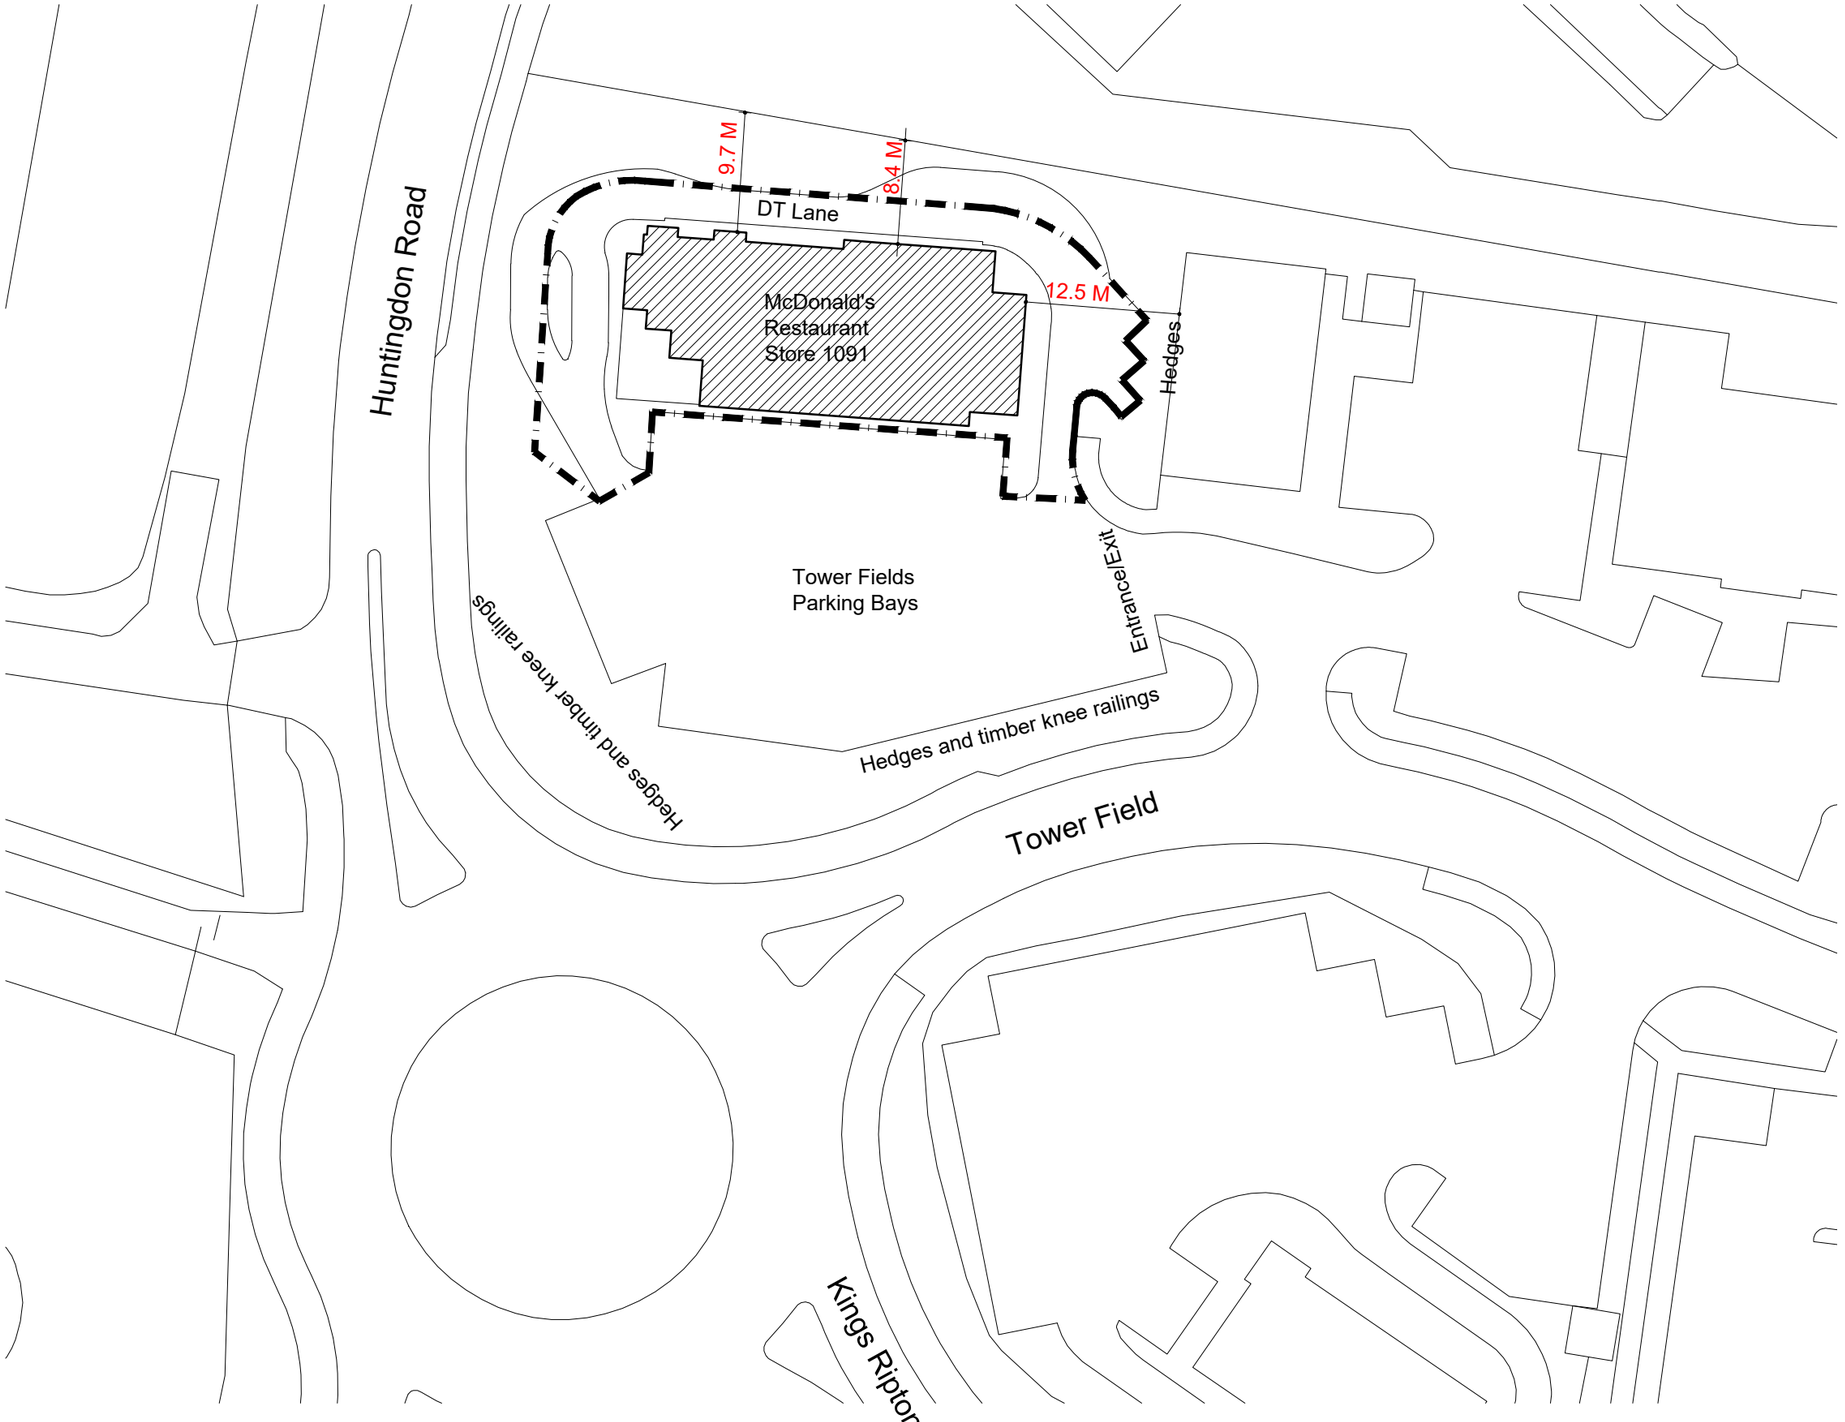


BLOCK PLAN
1:500

0 12.5m 25m 37.5m 50m

Note:
All drawings to be read in conjunction with all other drawings as noted on issue sheet.

Extent of Site Boundary indicated thus:

Site Finishes	
Perimeter fence	Timber
Boundary wall	N/A
Car park finish	Asphalt
Drive thru finish	Asphalt
Patio finish	Paving
Footpaths	Paving
Soft landscaping	Shrubs & Grass

REV.	DATE.	DRAWING REVISIONS.	BY.	CHECKED
B	08-10-24	Dimensions added	DJ	PF
A	18-09-24	First Issue	DJ	PF

This drawing has been reviewed and signed off by McDonald's Restaurants Ltd any errors, changes or discrepancies should be reported to the McDonald's project manager and designers prior to commencing work on site

Name (PM): Date:

Signature:

GENERAL NOTES:
All works are to be undertaken in accordance with the Building Regulations and the latest British Standards.
All proprietary materials and products are to be used strictly in accordance with the manufacturers recommendations.
All dimensions to be checked on site prior to construction.

PROPOSED DEVELOPMENT AT	STORE No :-
Towerfield Leisure Park, St Peters Road, Huntingdon, Cambridgeshire PE29 7EG	1091

ON BEHALF OF :-
McDonald's Restaurants Ltd

DRAWING TITLE :-
Block Plan

DRAWN BY	CHECKED BY	DRAWING No.	REV No.
DJ	PF	P21-050-1091-02	B
SCALE & SIZE: 1:500@A3	DATE: 18-09-2024		

C7 Architects Ltd
PM House,
Riverway Industrial Estate,
Peasmarsh, Surrey
GU3 1LZ