DO NOT SCALE – IF IN DOUBT ASK

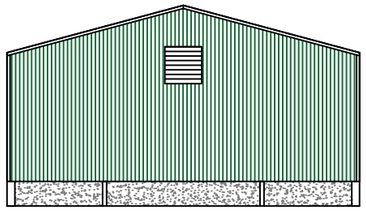

END 1

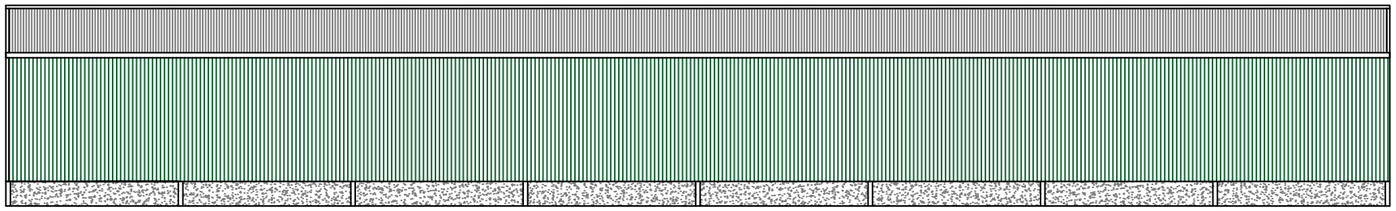

SIDE 1

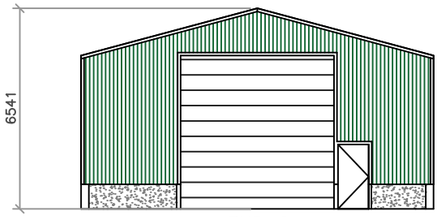

END 2

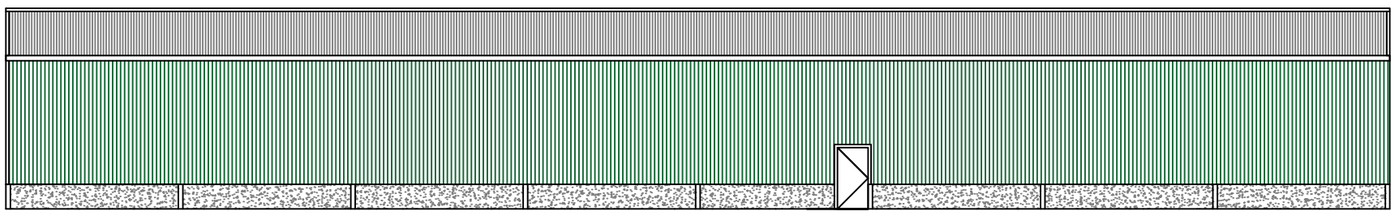

SIDE 2

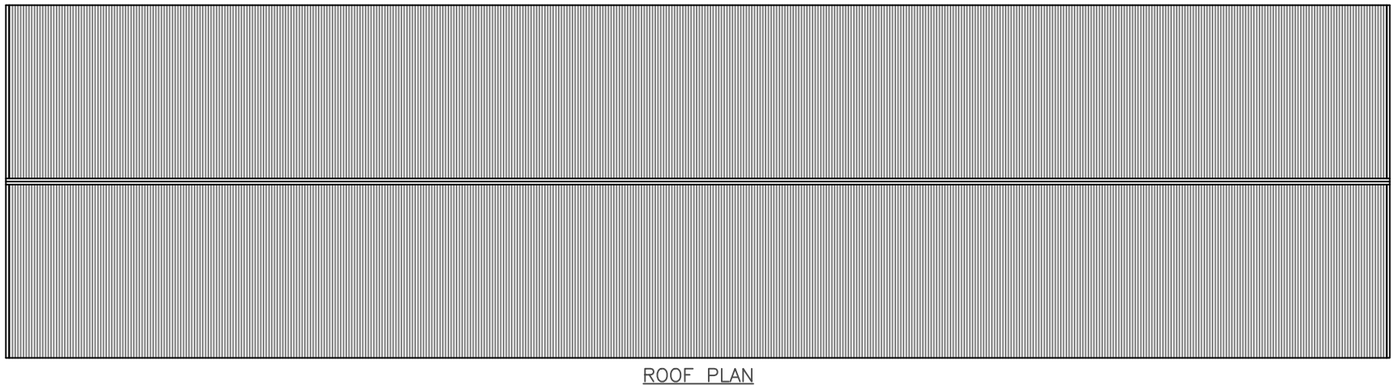

ROOF PLAN

NOTES:

SPAN: 11.500M

LENGTH: 45.000M

BAY SIZE: 5.625M

BAY QUANTITY: 8NO.

ROOF PITCH: 15 DEGREES

EAVES HEIGHT: 5.0M

ROOF PITCH: 15 DEGREES

ROOF CLADDING:
PROFILE 6 FIBRE CEMENT
NATURAL COLOUR

VERTICAL CLADDING:
0.5MM THK PLASTISOL (DARK GREY COLOUR TO MATCH EXISTING) 4.2M EXCLUDING ROLLER SHUTTER DOOR 5.0M WIDE X 5.0M HIGH AND PERSONNEL DOOR 1.0M WIDE X 2.0M HIGH.

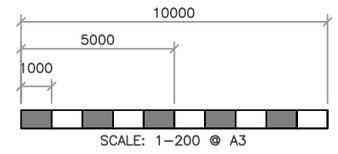

SCALE: 1–200 @ A3

REV	DESCRIPTION	DATE
–	–	–

CLIENT:
MESSERS DJ TEBBIT

PROJECT:
PLAN DRAWING

DRAWING TITLE:
3620 – PLANNING DRAWING

DRG NO: 3620 – P01

DATE: 05/12/24

DRN: KK | CHK'D:

REVISION:

SCALE: 1:200 @ A3

S & A FABRICATIONS
HARMIRE ENTERPRISE PARK
BARNARD CASTLE
CO. DURHAM, DL12 8EH
TEL: 01833 690379

© 2022 S&A FABRICATIONS LTD