
New Shed - Block plan

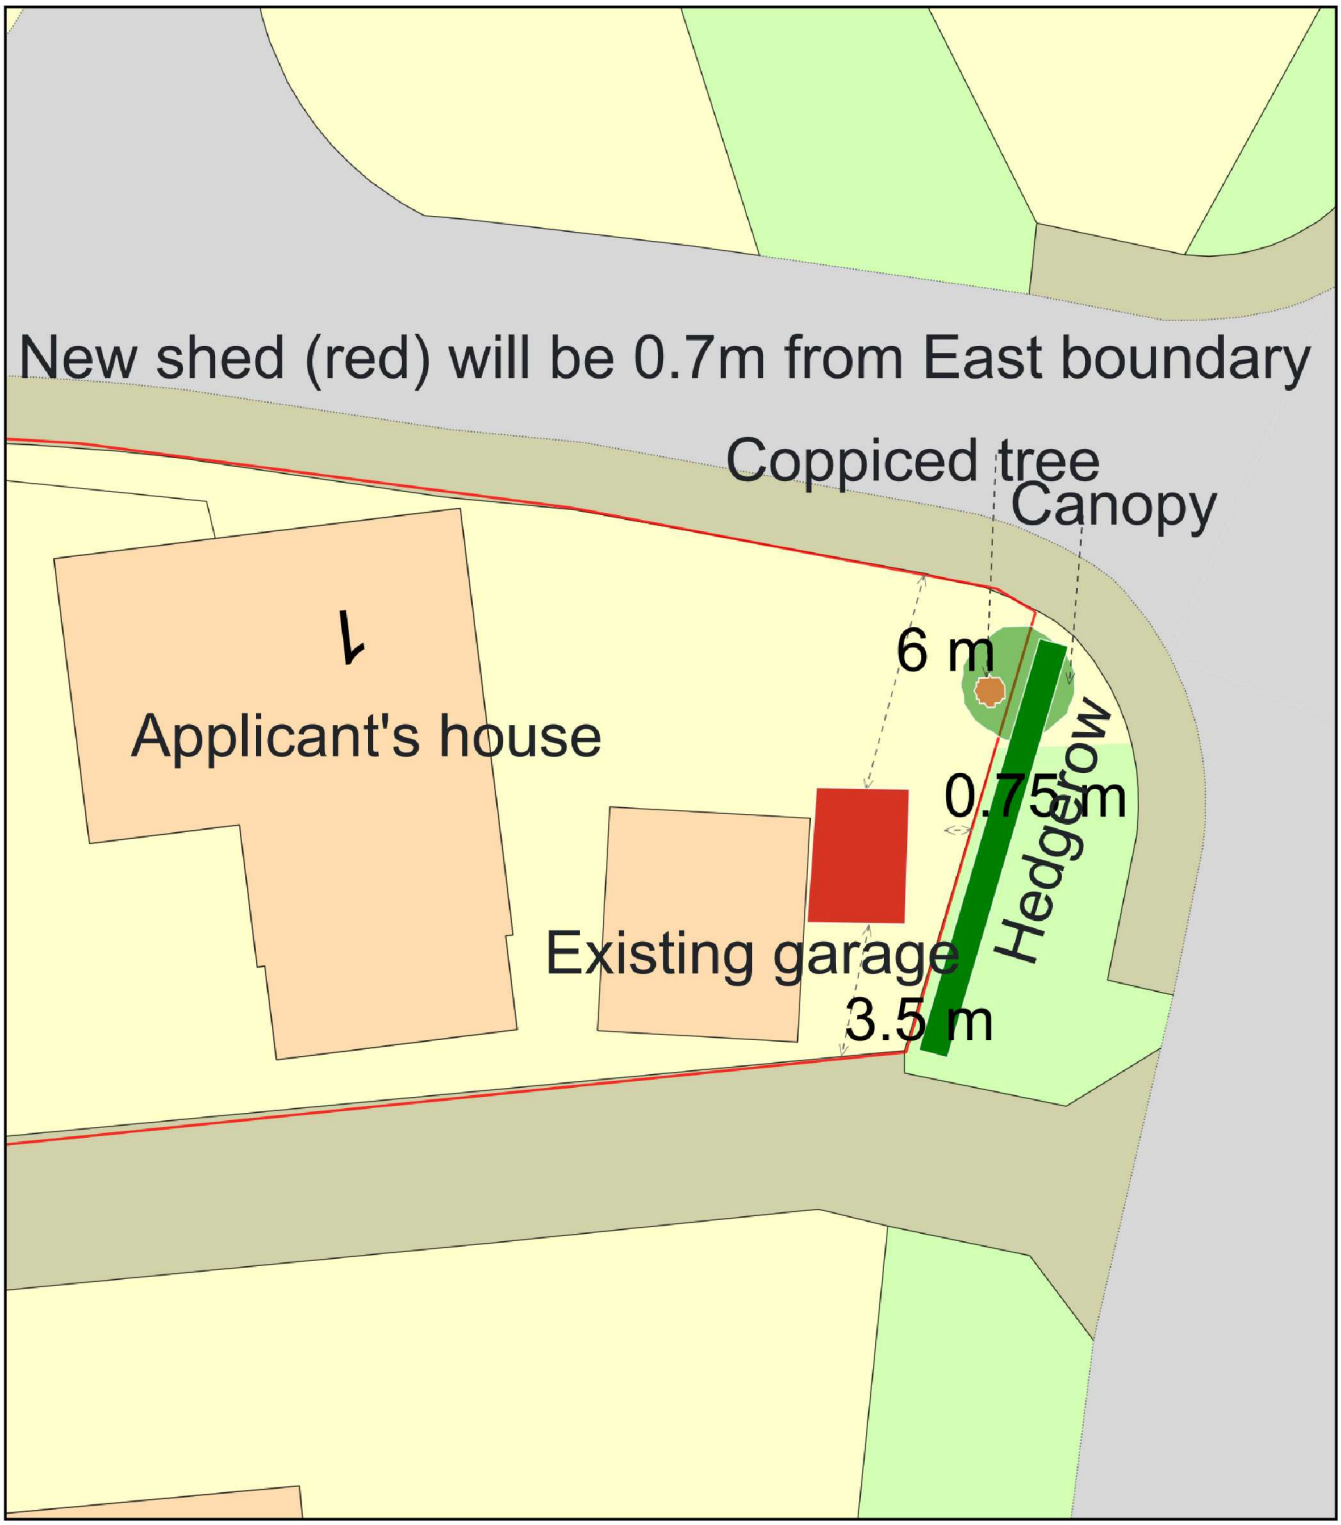

0 10
Metres

N

ReQuestaPlan

Plan Produced for: Dr Richard Owen

Date Produced: 28 Jan 2025

Plan Reference Number: TQRQM24334140044844

Scale: 1:200 @ A4

© Crown copyright and database rights 2023 OS 100042766