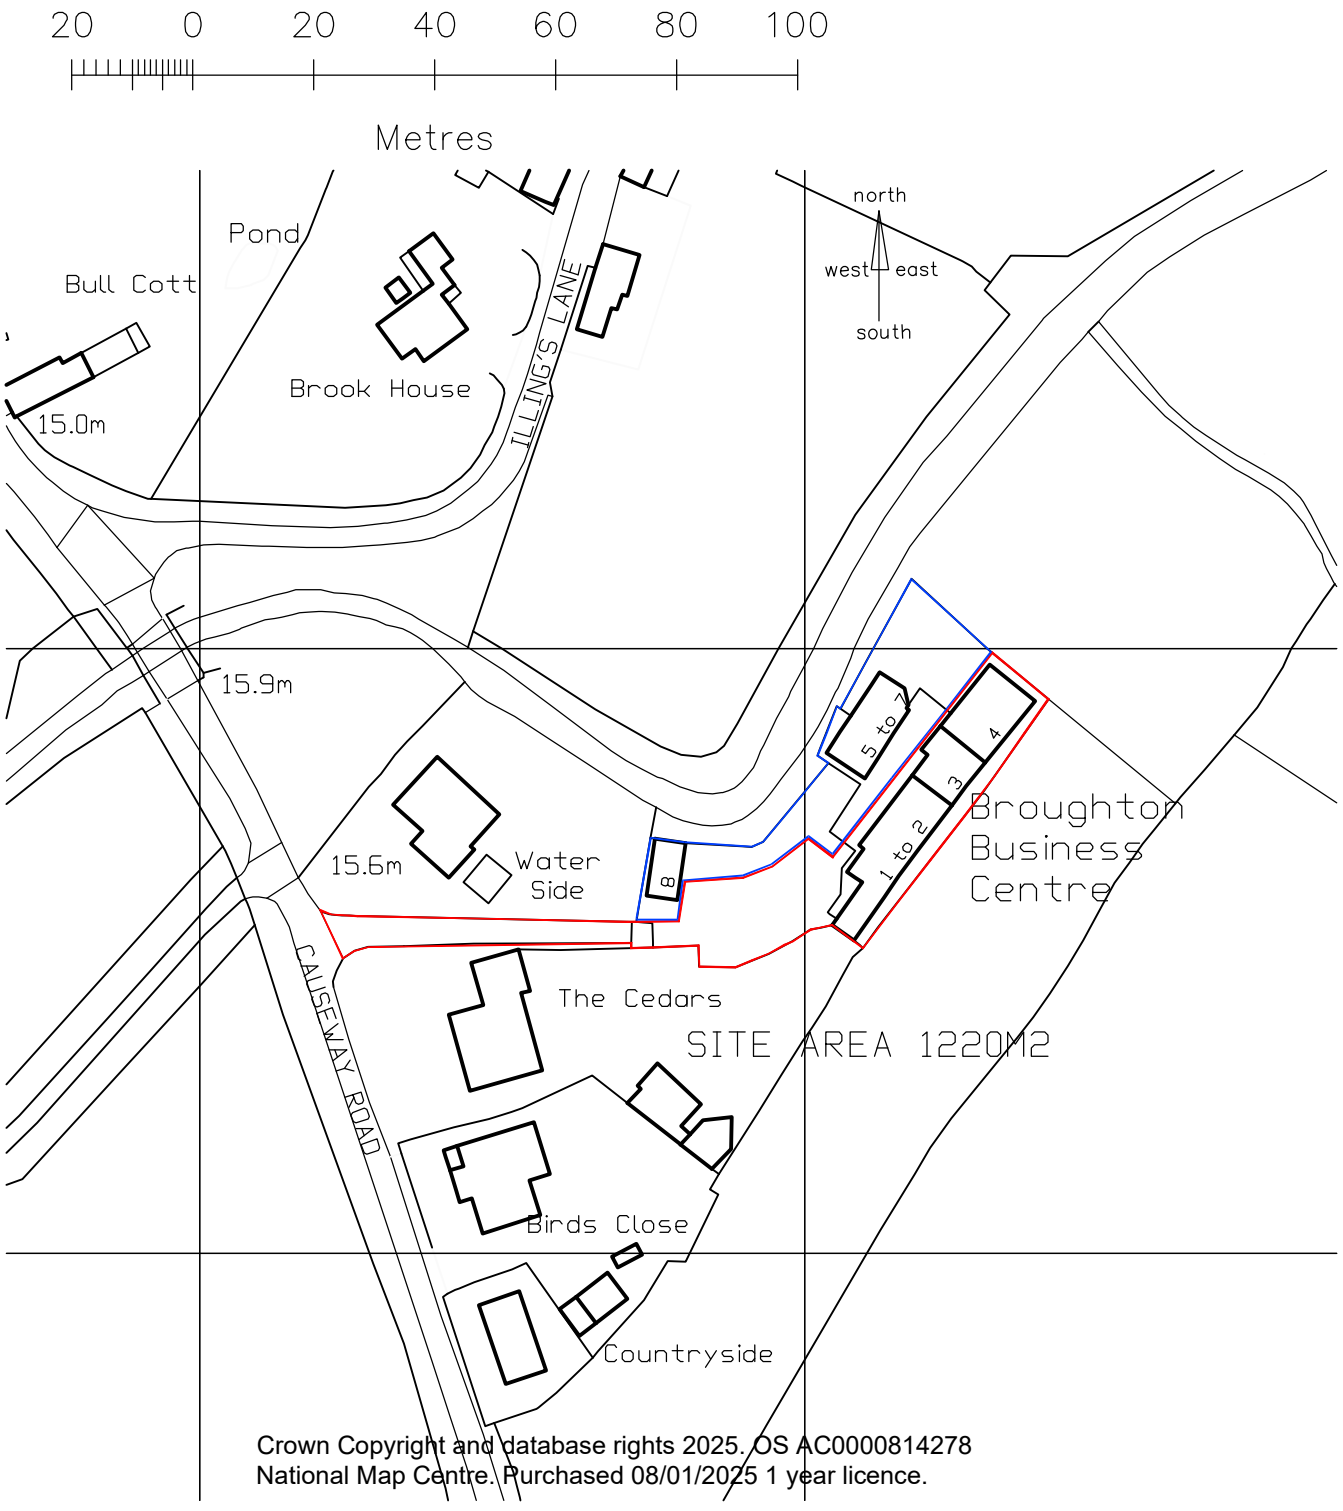


Crown Copyright and database rights 2025. OS AC0000814278
National Map Centre. Purchased 08/01/2025 1 year licence.

Rev	Date	Detail
-	-	-

i-LID DESIGN LTD
INTERIOR DESIGN | ARCHITECTURE | PROJECT MANAGEMENT
8 Sutcliffe Road, Wittering, Peterborough PE8 6AY
Tel: 07588 441751 info@i-lid.co.uk
www.i-lid.co.uk

Client: BROUGHTON BUSINESS CENTRE

Job Title:

PROPOSED EXTERNAL CHANGES
UNITS 1-4
BROUGHTON BUSINESS CENTRE
CAUSEWAY ROAD
BROUGHTON

Scale: 1-1250 @ A3 Date: 28/01/25

Drawing Title

LOCATION PLAN

Drawing No.

594SD06 Revision -

ALL DRAWINGS ARE THE COPYRIGHT OF I-LID DESIGN