
# Paper Mill Lock St Neots

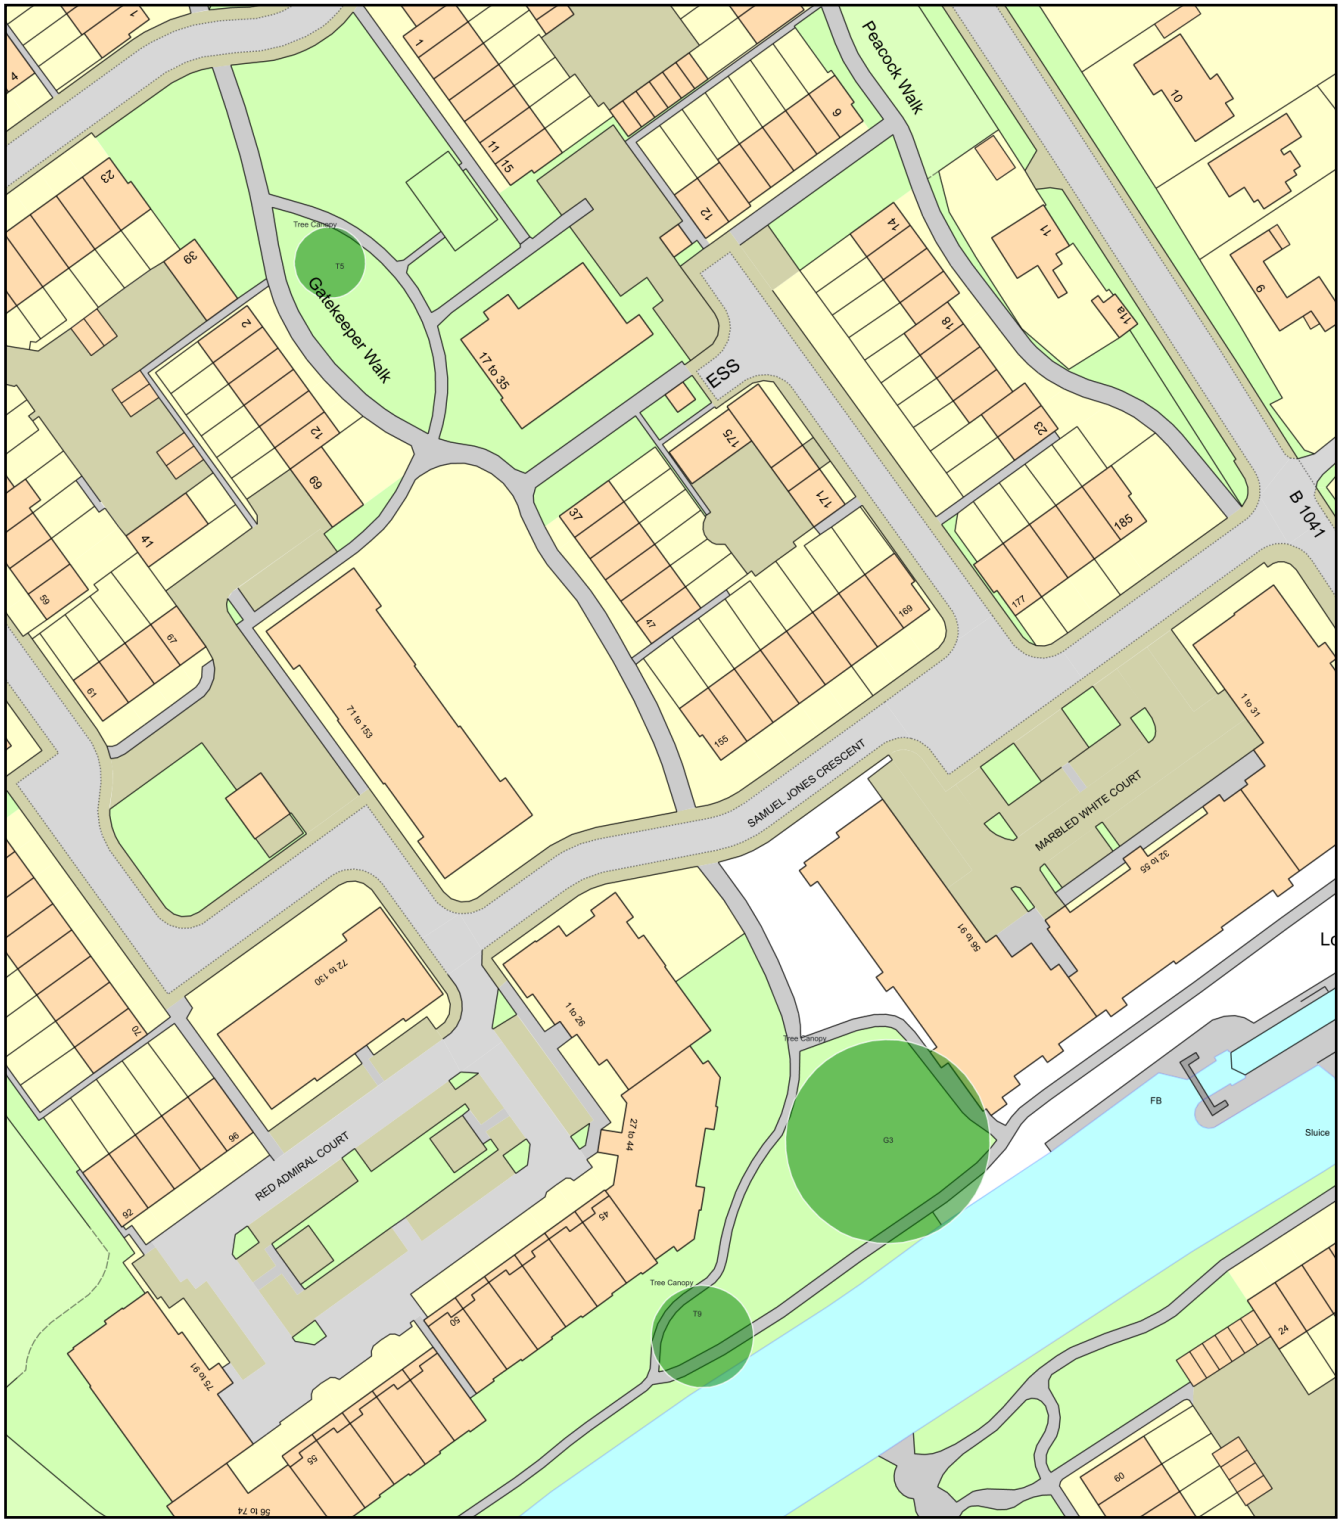


0 50
Metres

N

ReQuestaPlan

| | |
|---|---|
| Plan Produced for: | Monty Garrett |
| Date Produced: | 14 Sep 2026 |
| Plan Reference Number: | TQRQM26257144916593 |
| Scale: | 1:1250 @ A4 |

© Crown copyright and database rights 2025 OS 100042766