

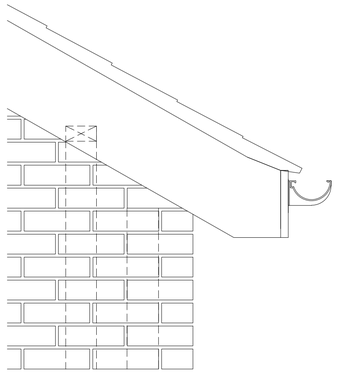


ELEVATION AT EAVES

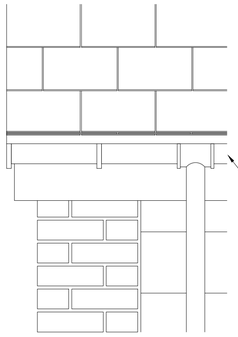



ELEVATION AT CORNER

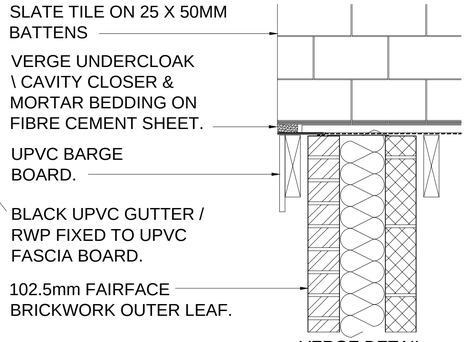


VERGE DETAIL


EAVES DETAIL SCALE 1:12.5

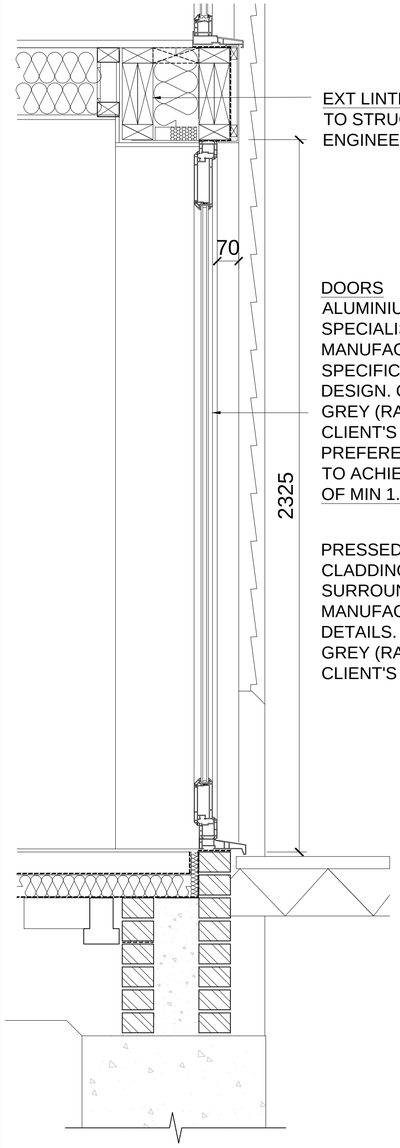

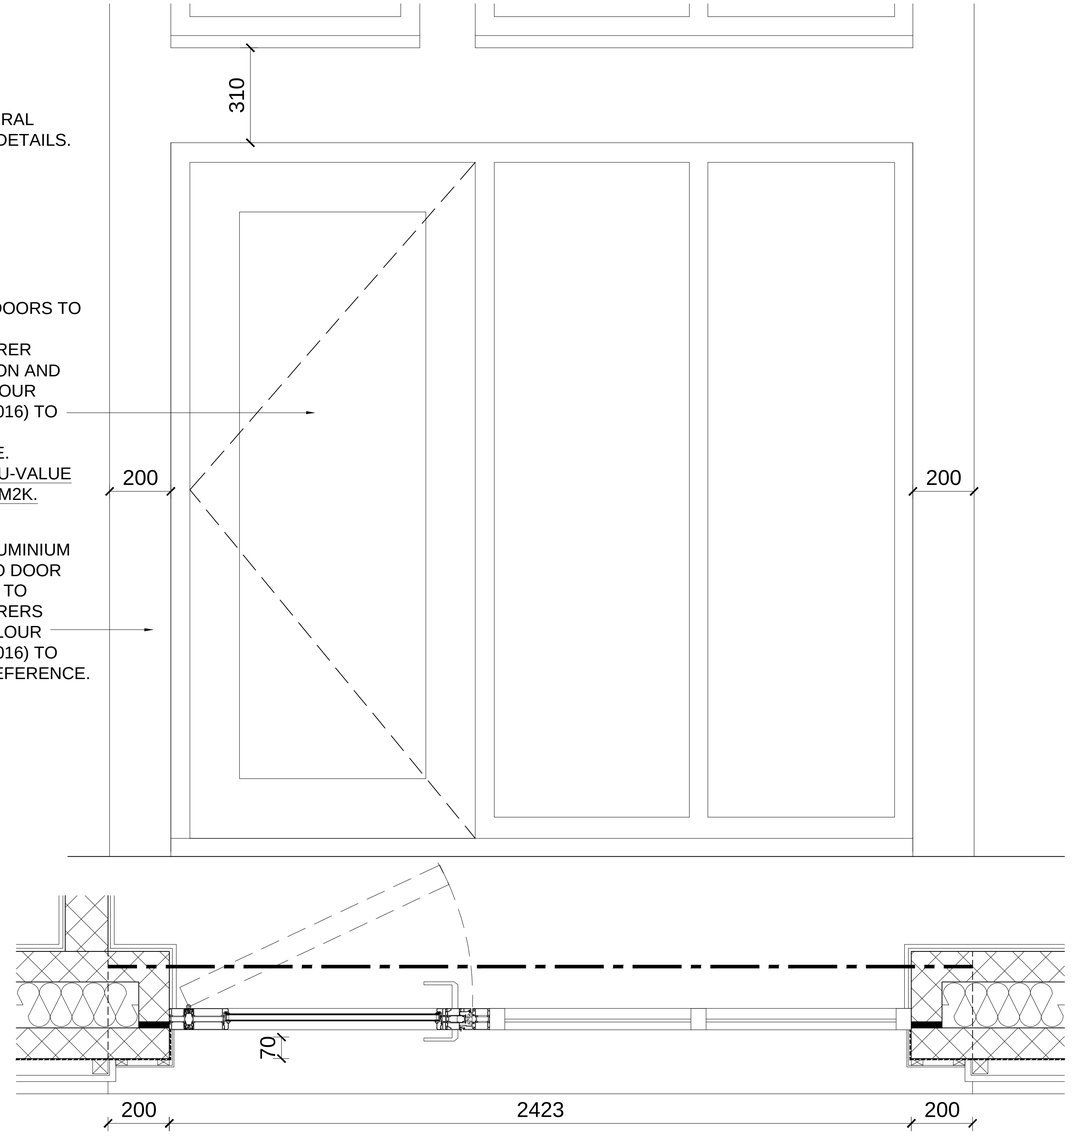


TYPICAL ENTRANCE DOOR PLAN
DETAIL - SCALE 1:12.5

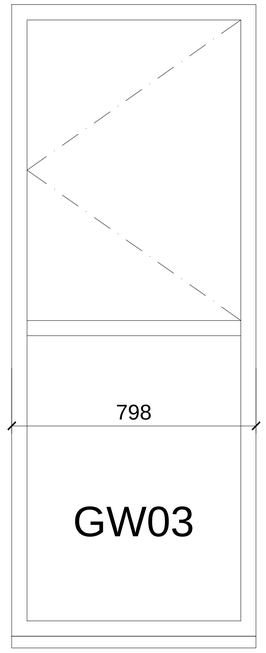

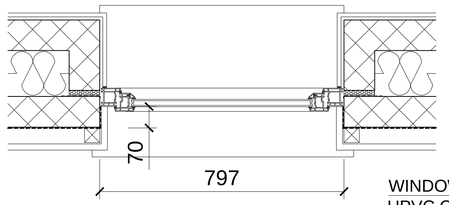


TYPICAL WINDOW PLAN
DETAIL - SCALE 1:12.5

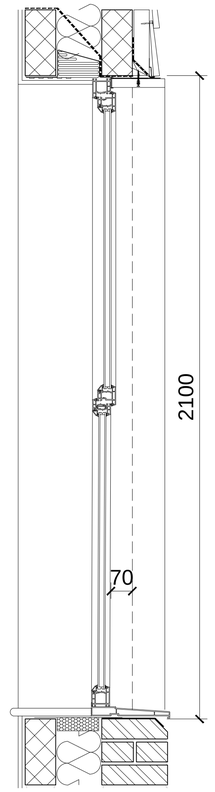

TYPICAL GROUND FLOOR
WINDOW SECTION DETAIL
- SCALE 1:12.5

WINDOWS
UPVC CASEMENT WINDOWS TO SPECIALIST MANUFACTURER SPECIFICATION AND DESIGN. COLOUR GREY (RAL 7016) TO CLIENT'S PREFERENCE.
TO ACHIEVE U-VALUE OF MIN 1.4W/M2K.

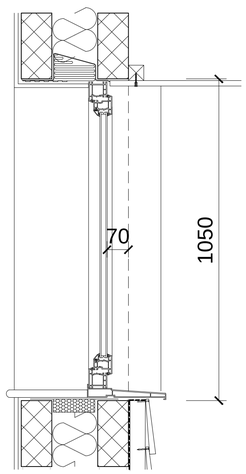

TYPICAL FIRST FLOOR
WINDOW SECTION DETAIL
- SCALE 1:12.5

NOTES:-

1. This drawing is not to be scaled. (Scaling for Planning purposes is allowed)
2. All dimensions are in mm unless otherwise stated.
3. All dimensions to be checked on site.
4. If there should be any doubt or query regarding the information given on this drawing, please enquire directly to the author of the information.
5. All drawings must be read in conjunction with the structural engineer's calculations and details. All structural coordination shown on drawings are indicative only.
6. Copyright in this drawing is vested in mk40 architects limited and must not be reproduced without authorisation in writing.
7. Contractors to verify all existing details, services (above and below ground) dimensions etc. prior to commencement of works.

Rev.	Date	Drawn	Description

mk40 architects
Mk40 Architects Ltd
t: 01234 330646
mail@mk40architects.com ; www.mk40architects.com

project:

MANOR FARM, CHURCH END

WOODWALTON, PE28 5YU

drawing:

TYPICAL DETAILS

HOUSE TYPE 1&2

(AS PROPOSED)

drawing status:

STAGE 4 - BUILDING CONTROL

scale:	date:	drawn:
1:10 @ A1	NOV 24	AT

project ref:	drawing no:	rev.
09582	222	