

PLANNING

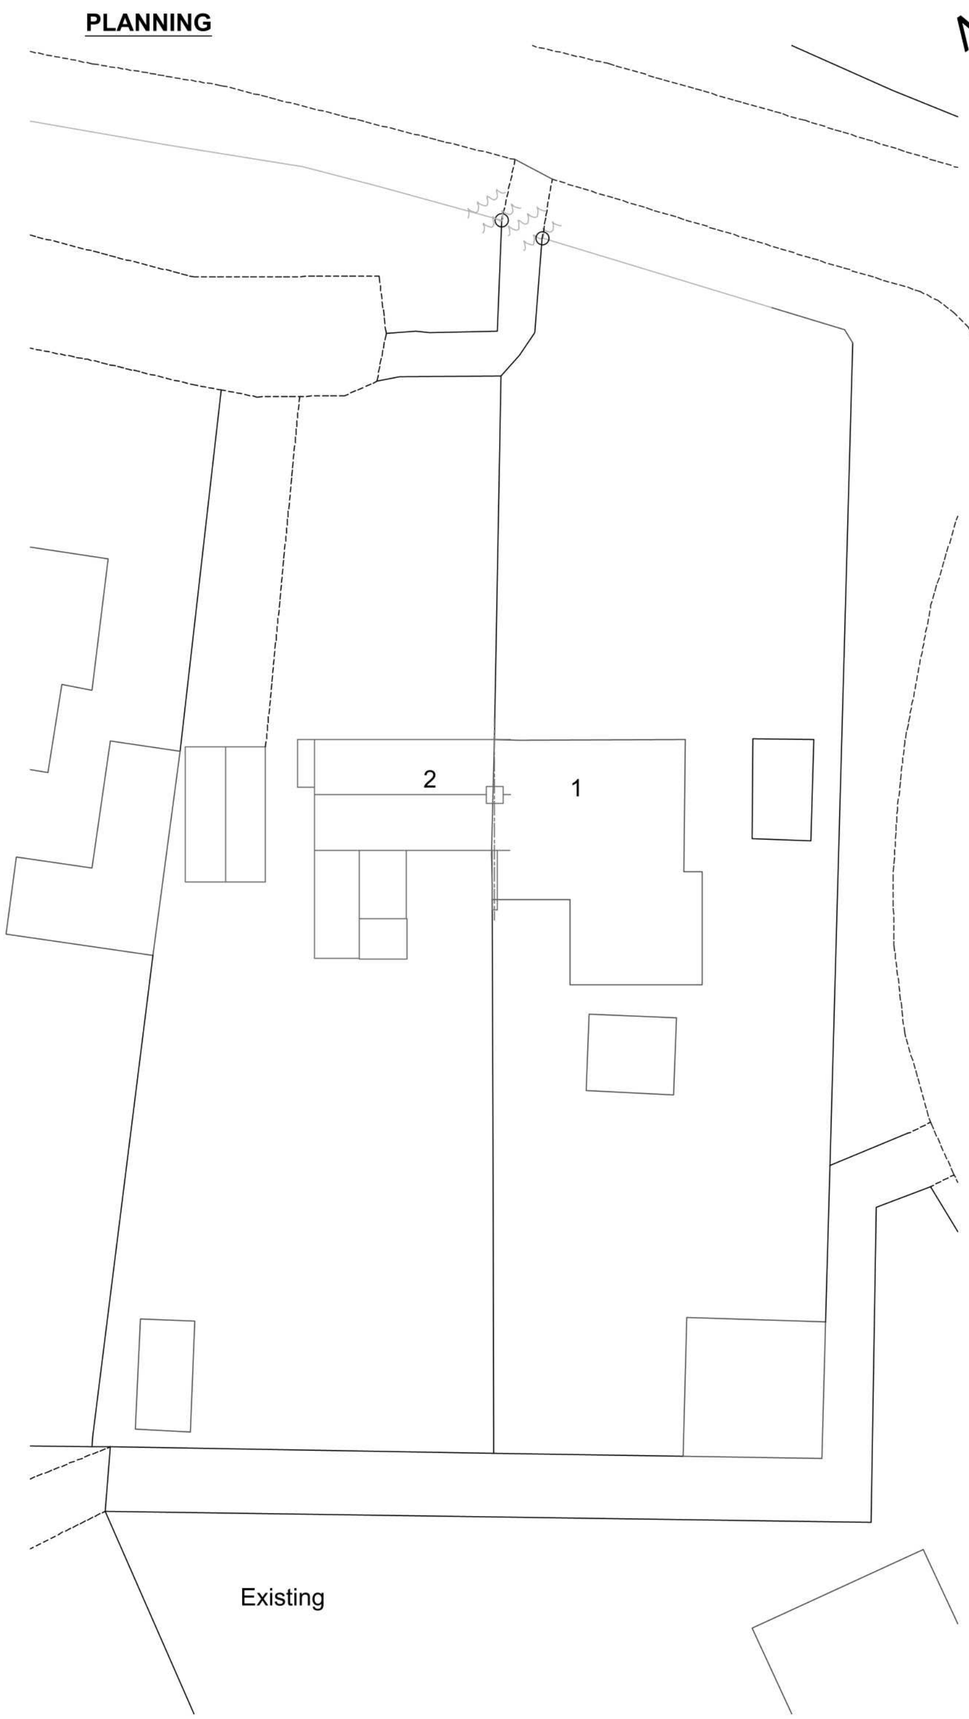

Existing

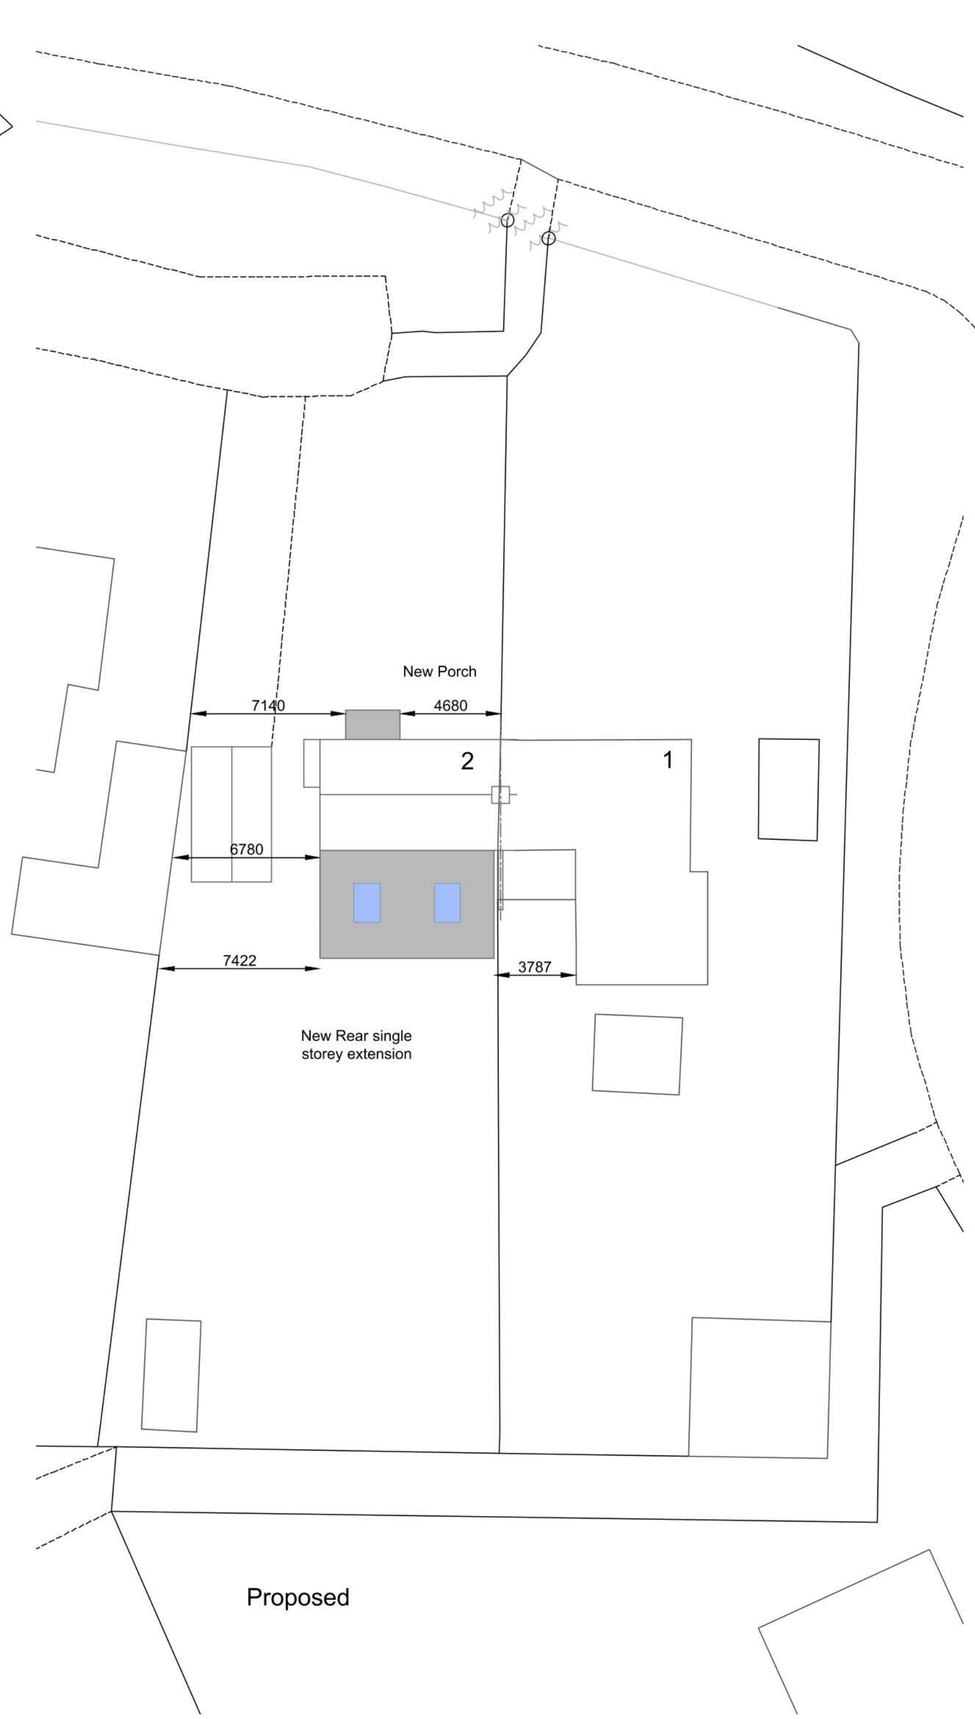

Proposed


Notes
All dimensions to be checked on site prior to the commencement of construction and any discrepancy reported to the construction manager.

This drawing may not be reproduced without written consent

All copyrights reserved

Metric drawing all imperial dims approximate subcontractors MUST ensure they have the latest issue drawing before they commence work on site.

Boundary's and adjacent buildings based on Ordnance Survey extract and check dimensions all dimensions to be checked on site prior to construction

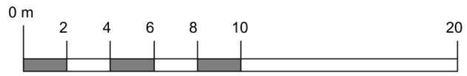

Rev.	Date
B	28 March 2025 Dimensions added to adjoining properties.
A	24 March 2025 Planning application

Project

Extension and Alterations
2 Station Road,
Abbots Ripton
PE28 2LF

Title

Block Plan Proposed
and As Existing

Scale 1/200 (at A2)

Drg. No 606-011-B

Date March 2025

b l
architecture & design Ltd

The Studio 5 Chequers Cottages
Preston Herts SG4 7TY
Telephone 01462 433443
e-mail b.l.a.d.architects@gmail.com