
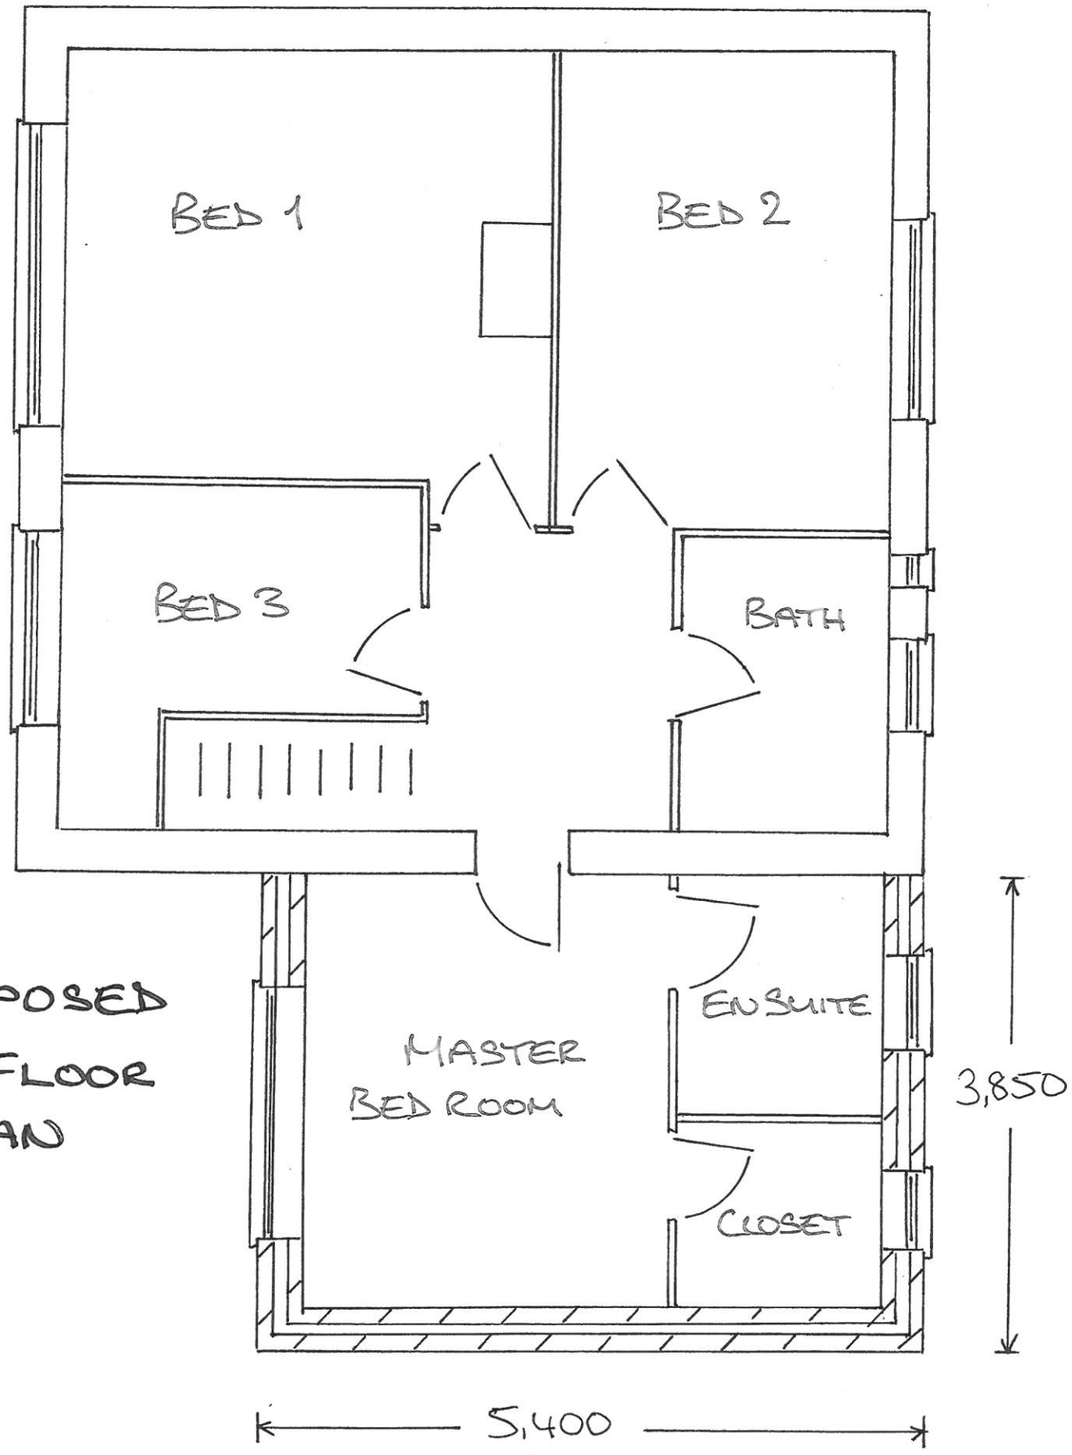


PROPOSED
1ST FLOOR
PLAN

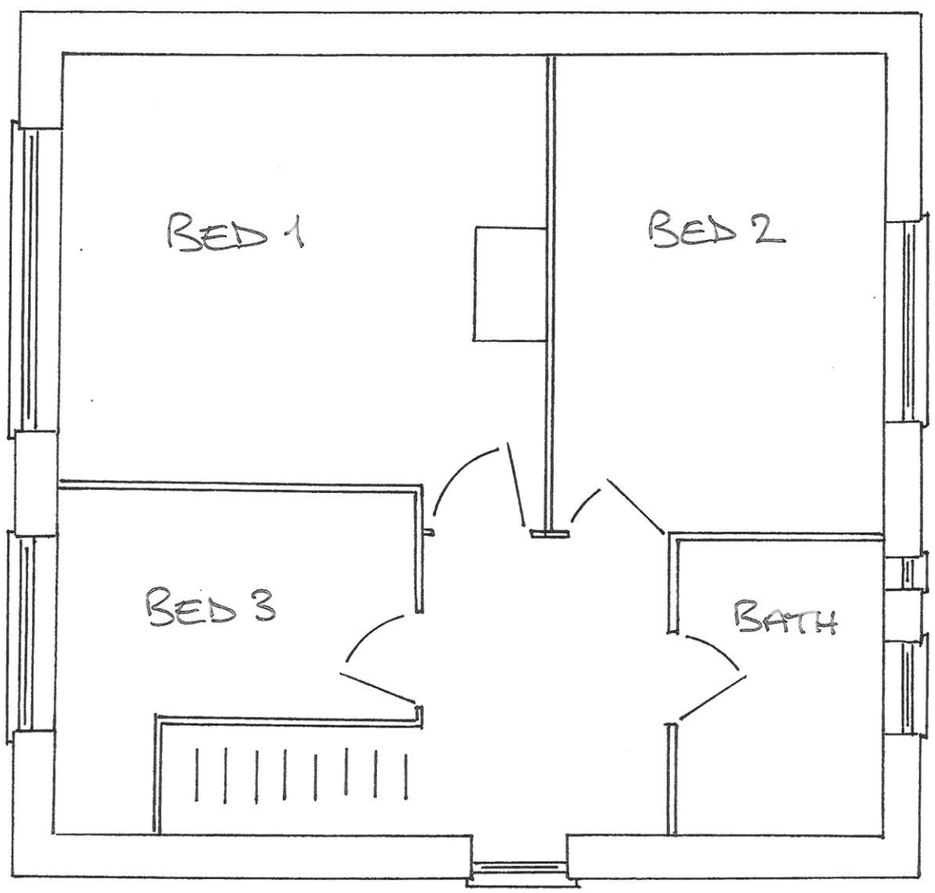

EXISTING
1ST FLOOR
PLAN

MR. C.J. ARMER.
9, DRIVERS AVENUE.
HUNTINGDON.
CAMBS.
PE29 1UP

SCALE 1:50 DATE: 15/10/24