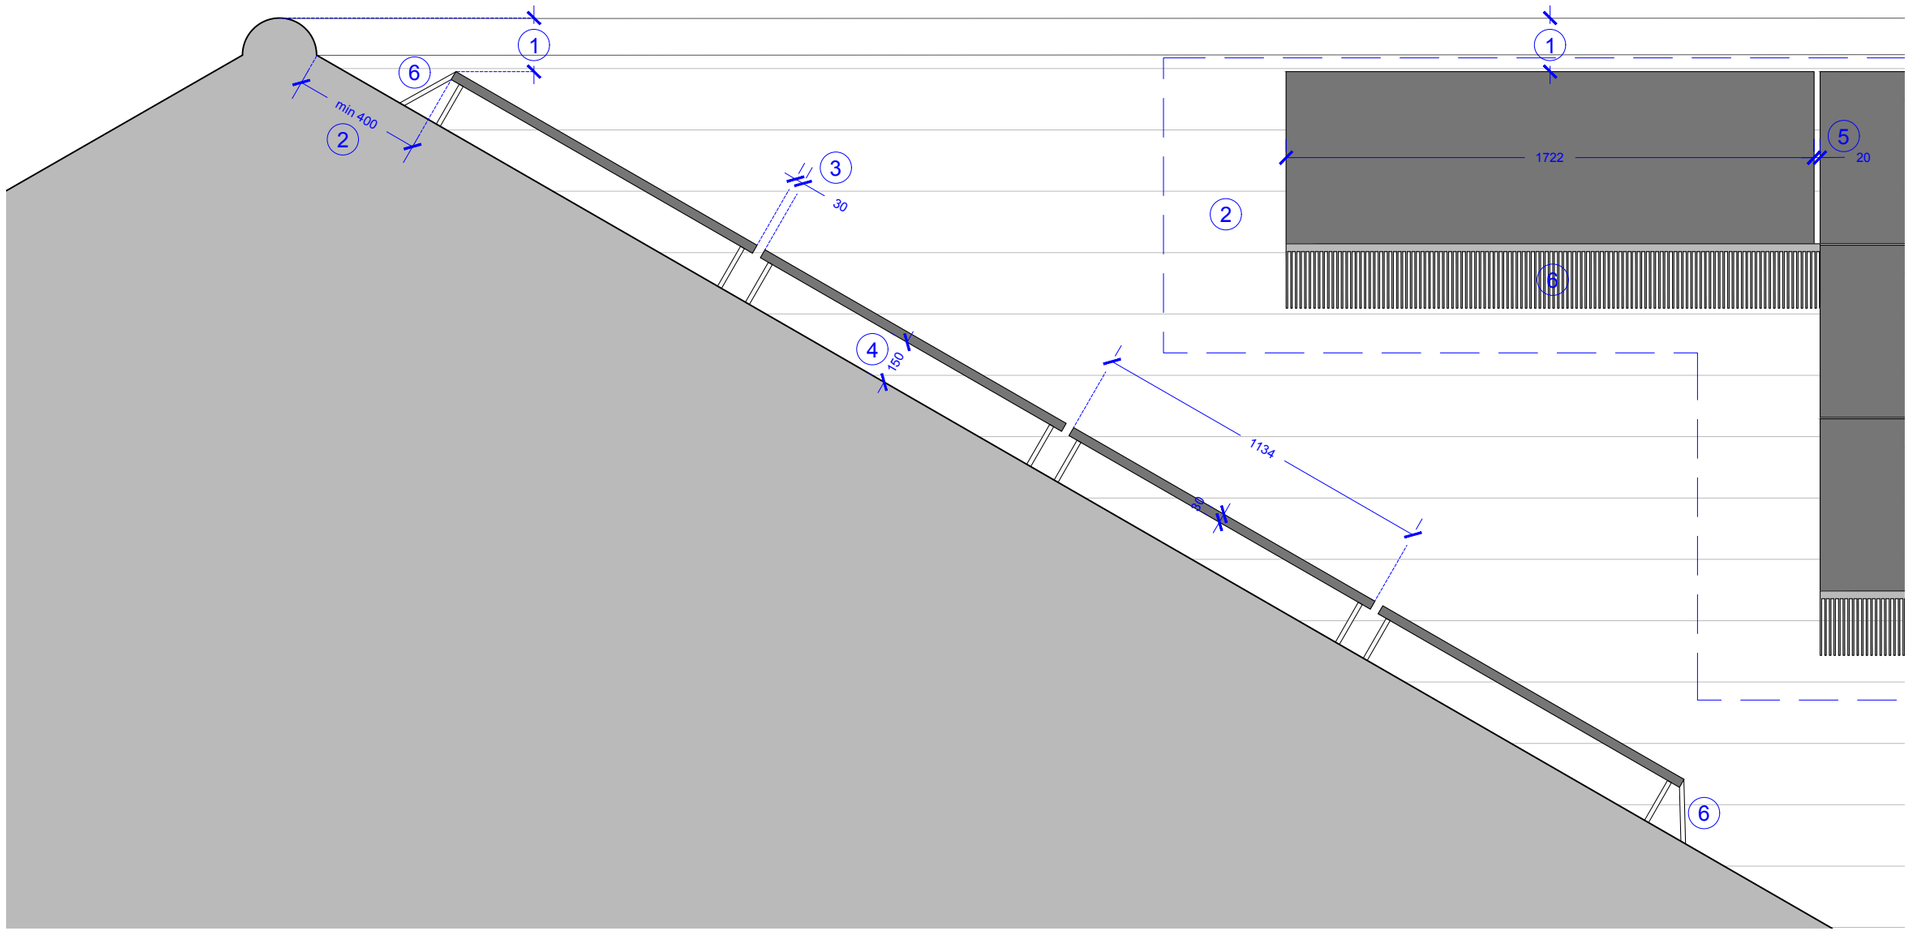

1 / 3000 Proposed Detail - Panel Setting Out and Bird Protection

1:20 @ A3

Notes:

Drawings are based on survey data and may not accurately represent what is physically present.

Scale from this drawing only for planning purposes. All dimensions are to be verified on site before proceeding with the work.

All dimensions are in millimetres unless noted otherwise.

Renew Studio shall be notified in writing of any discrepancies.

Key

1. All panels sit below the ridgeline
2. Panels are set a minimum of 400mm away from all edges
3. 30mm gap between rows of panels
4. Panels sit approximately 150mm above the roof
5. 20mm gap between columns of panels
6. Bird and vermin guard to all sides to prevent access beneath the panels

0 250mm 500mm 750mm 1m

1:20 Scale

RENEW studio

REV	DATE	BY	CHK	DESCRIPTION
P01	9.5.25	KA	CS	First Issue

CLIENT

Kimbolton School

PROJECT

Donaldson Building - Solar PV Panels

JOB NUMBER

0023

TITLE

Proposed Panel Setting Out & Bird Protection Details

SIZE	SCALE	LAST REVISED	DRAWN	CHECKED
A3L	1:200	9/5/25	KA	CS

REV **P01** SUITABILITY/REASON FOR ISSUE **Issued For Planning**

DRAWING NUMBER

0023-RS-00-RF-DR-A-3000