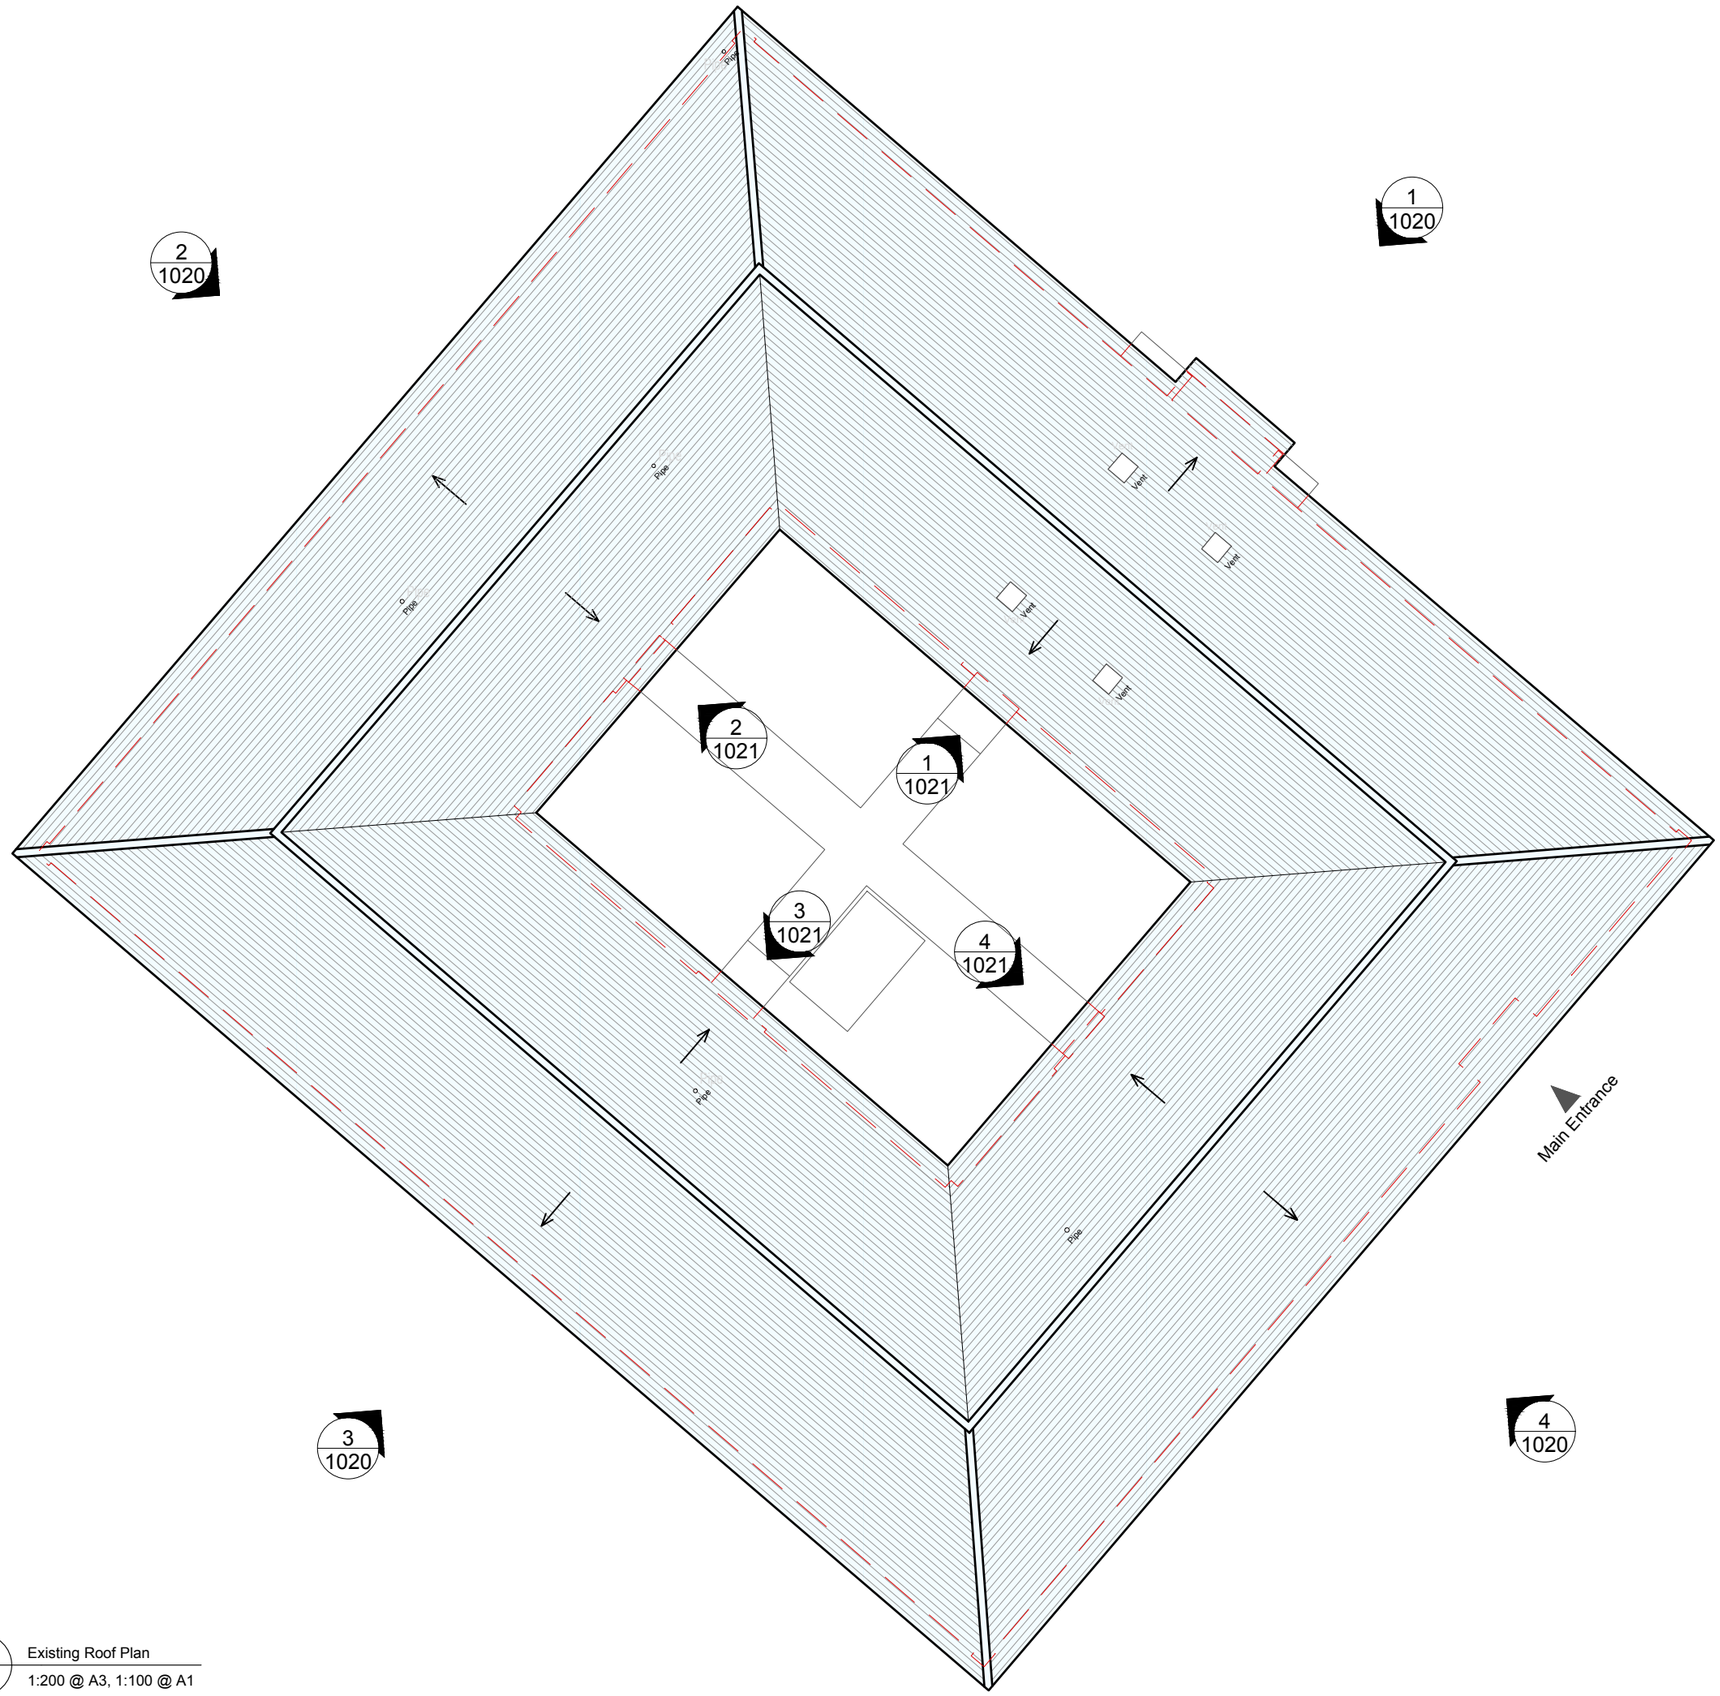

1 / 1002 Existing Roof Plan

1:200 @ A3, 1:100 @ A1

Notes:

Drawings are based on survey data and may not accurately represent what is physically present.

Scale from this drawing only for planning purposes. All dimensions are to be verified on site before proceeding with the work.

All dimensions are in millimetres unless noted otherwise.

Renew Studio shall be notified in writing of any discrepancies.

0 2 m 4 m 6 m 8 m 10 m

1:200 Scale @ A3, 1:100 @ A1

RENEW studio

REV	DATE	BY	CHK	DESCRIPTION
P01	9.5.25	KA	CS	First Issue

CLIENT

Kimbolton School

PROJECT

Donaldson Building - Solar PV Panels

JOB NUMBER

0023

TITLE

Existing Roof Plan

SIZE	SCALE	LAST REVISED	DRAWN	CHECKED
A3L	1:200	9/5/25	KA	CS

REV **P01** SUITABILITY/REASON FOR ISSUE **Issued For Planning**

DRAWING NUMBER

0023-RS-00-RF-DR-A-1002