

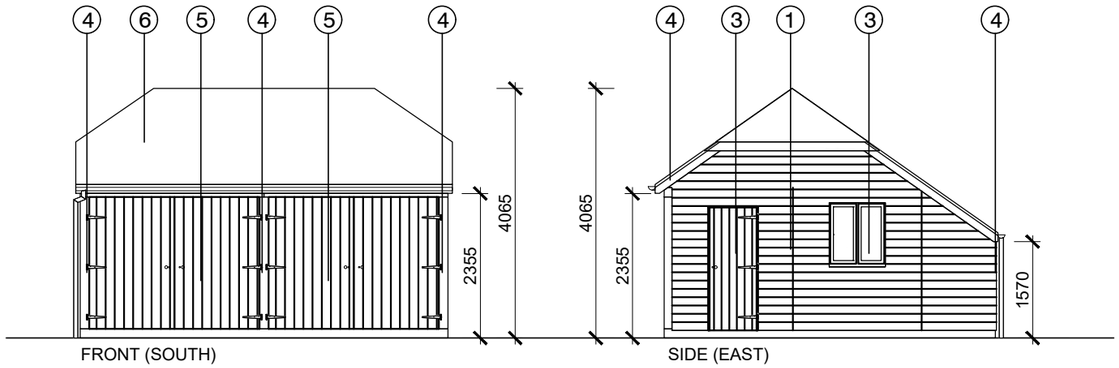


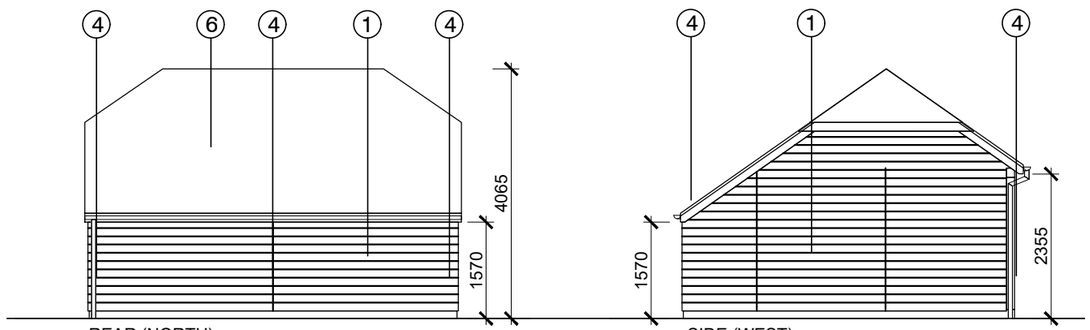

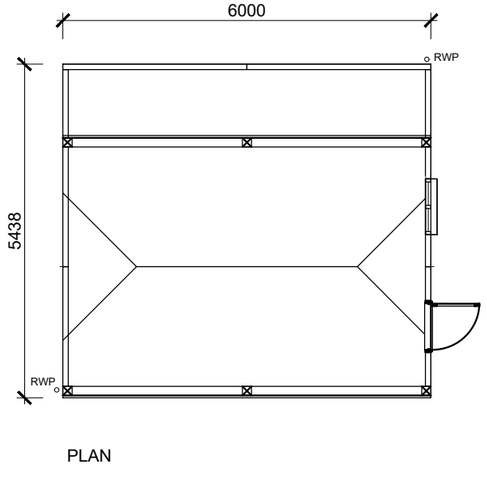

PLAN

MATERIAL KEY

1. Horizontal Cladding (Black Finish)
2. -
3. Timber Window & Door (Black Finish)
4. Exposed Timber Frame (Black Finish)
5. Stable Garage Doors (Black Finish)
6. Roof Tiles (Red/Brown to match house)



SCALE 1:100

SCALE	1/100@A3	DATE	APR_25
DRAWN	PJP	CHK	PJP
DRAWING NO.	PL004	REV	-

TITLE
HUNTERS_DRIFT_STATION_ROAD
CATWORTH_PE28_0PE

DETAILS
PROPOSED
PLANS_&_ELEVATIONS

PjP Architect
School House
Melchbourne
MK44 1BB
T: 07801054648
mail - peterprescott79@aol.co.uk
web - www.pjparchitect.com