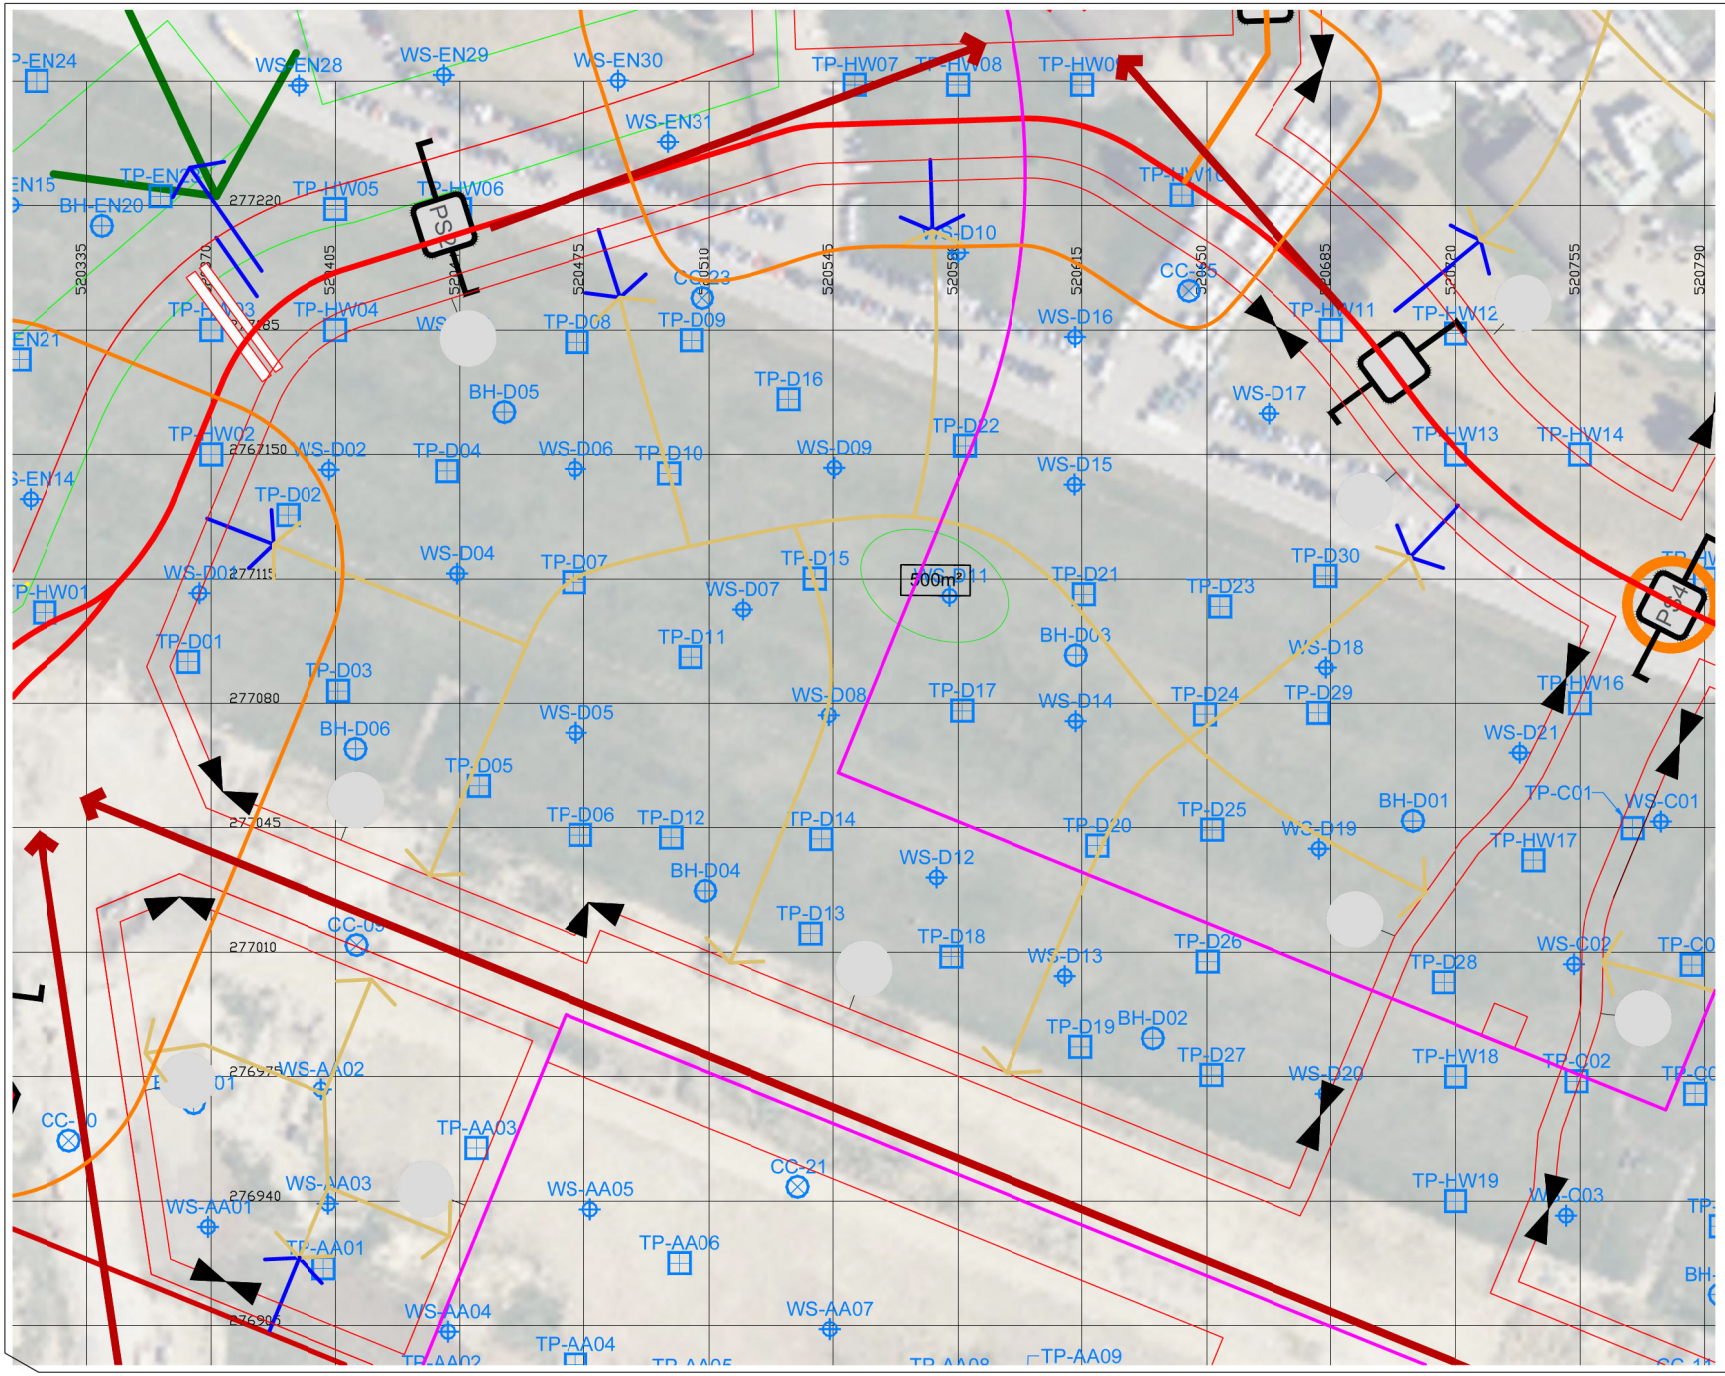


DO NOT SCALE

GENERAL NOTES

Identified Contcmination Hotspot

Rev	Description	By	Ckd	Date

SHADBOLT ENVIRONMENTAL

Drawing Status: INFORMATION

Client: Urban & Civic

Project: Alconbury Weald KP3 Parcel D


Drawing Title: Identified Hotspots

Drawing No: 2906 – 006 (D) Rev: –

Scale:	By:	Ckd:	Date:
1:1000 @ A2	IM	MJT	Feb '23

18 Bewick Road, Gateshead, NE8 4DP (0) 191 478 • www.shadboltgroup.net

Copyright ©2018 "Shadbolt Consulting/Shadbolt Environmental" is a trading name of "Shadbolt Consulting Ltd.Use of drawings is deemed as acceptance of our T&C's available on our website.

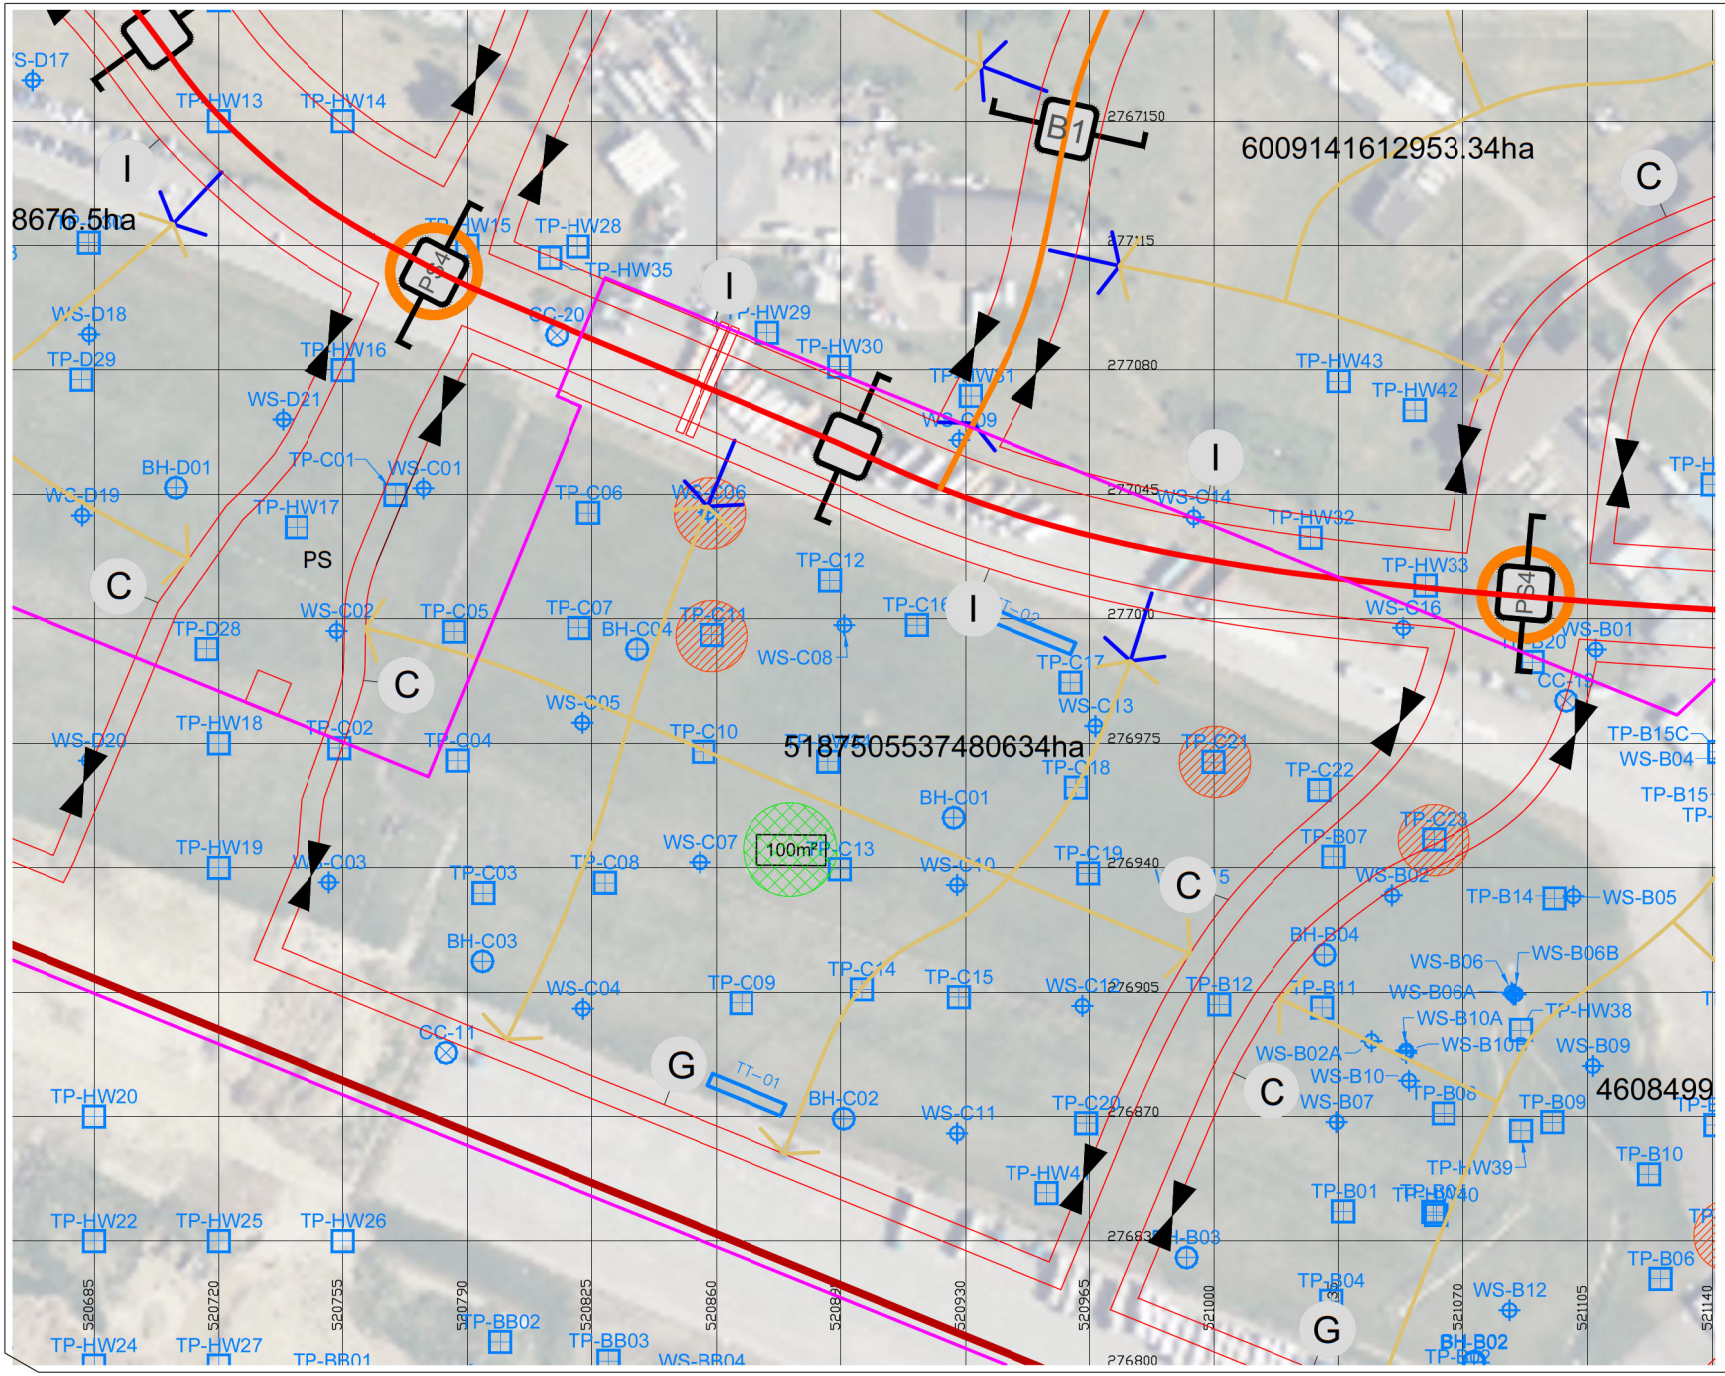

DO NOT SCALE

GENERAL NOTES

Identified Contamination Hotspot

Rev	Description	By	Ckd	Date

SHADBOLT ENVIRONMENTAL

Drawing Status: INFORMATION

Client: Urban & Civic

Project: Alconbury Weald KP3 Parcel C


Drawing Title: Identified Hotspots

Drawing No: 2906 – 006 (C) Rev: –

Scale:	By:	Ckd:	Date:
1:1000 @ A2	IM	MJT	Feb '23

18 Bewick Road, Gateshead, NE8 4DP (0) 191 478 • www.shadboltgroup.net

Copyright ©2018 "Shadbolt Consulting/Shadbolt Environmental" is a trading name of "Shadbolt Consulting Ltd.Use of drawings is deemed as acceptance of our T&C's available on our website.

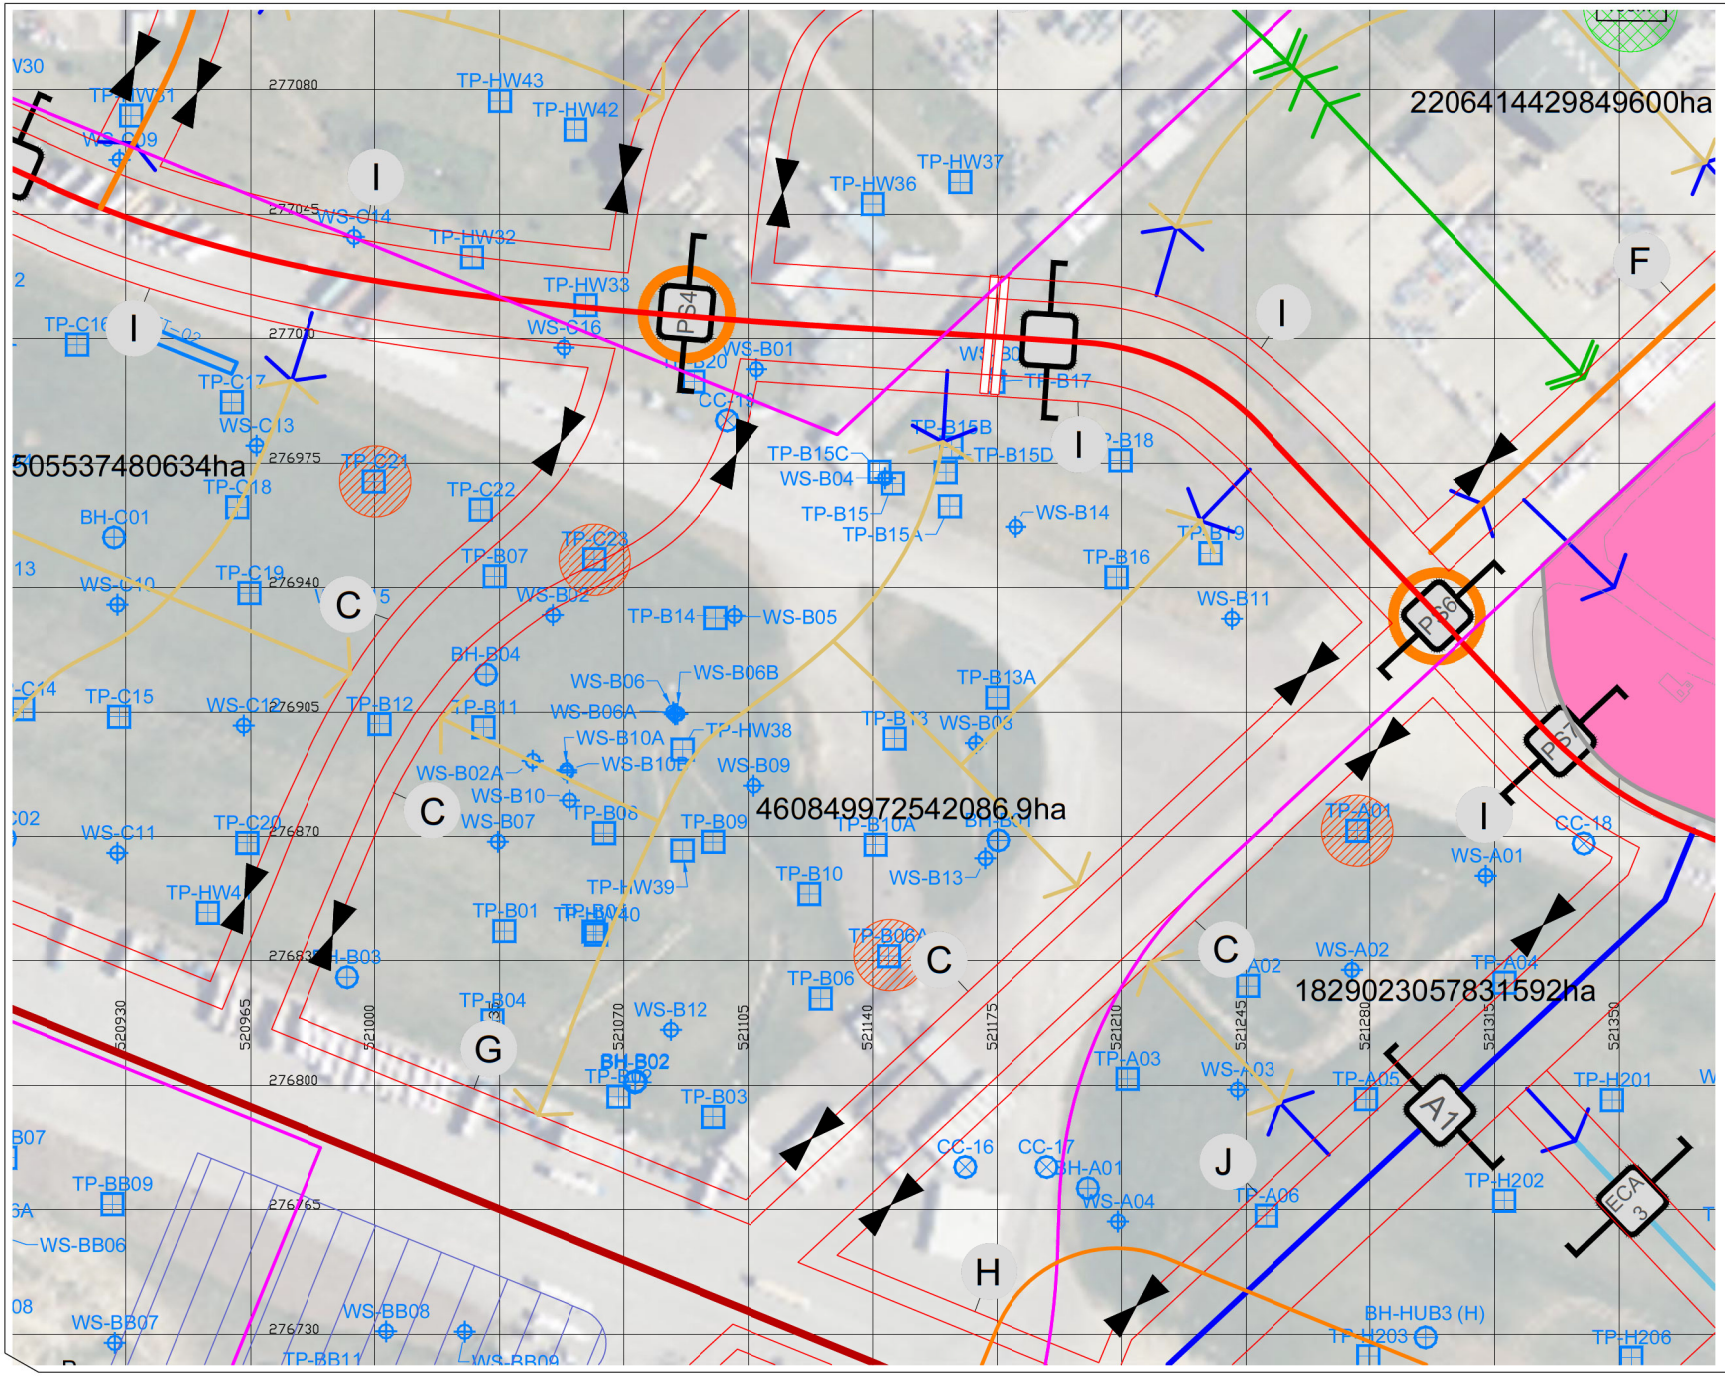

DO NOT SCALE

GENERAL NOTES

Identified Contamination Hotspot

Rev	Description	By	Ckd	Date

SHADBOLT ENVIRONMENTAL

Drawing Status: INFORMATION

Client: Urban & Civic

Project: Alconbury Weald KP3 Parcel B


Drawing Title: Identified Hotpots

Drawing No: 2906 – 006 (B) Rev: –

Scale:	By:	Ckd:	Date:
1:1000 @ A2	IM	MJT	Feb '23

18 Bewick Road, Gateshead, NE8 4DP (0) 191 478 • www.shadboltgroup.net

Copyright ©2018 "Shadbolt Consulting/Shadbolt Environmental" is a trading name of "Shadbolt Consulting Ltd"Use of drawings is deemed as acceptance of our T&C's available on our website.

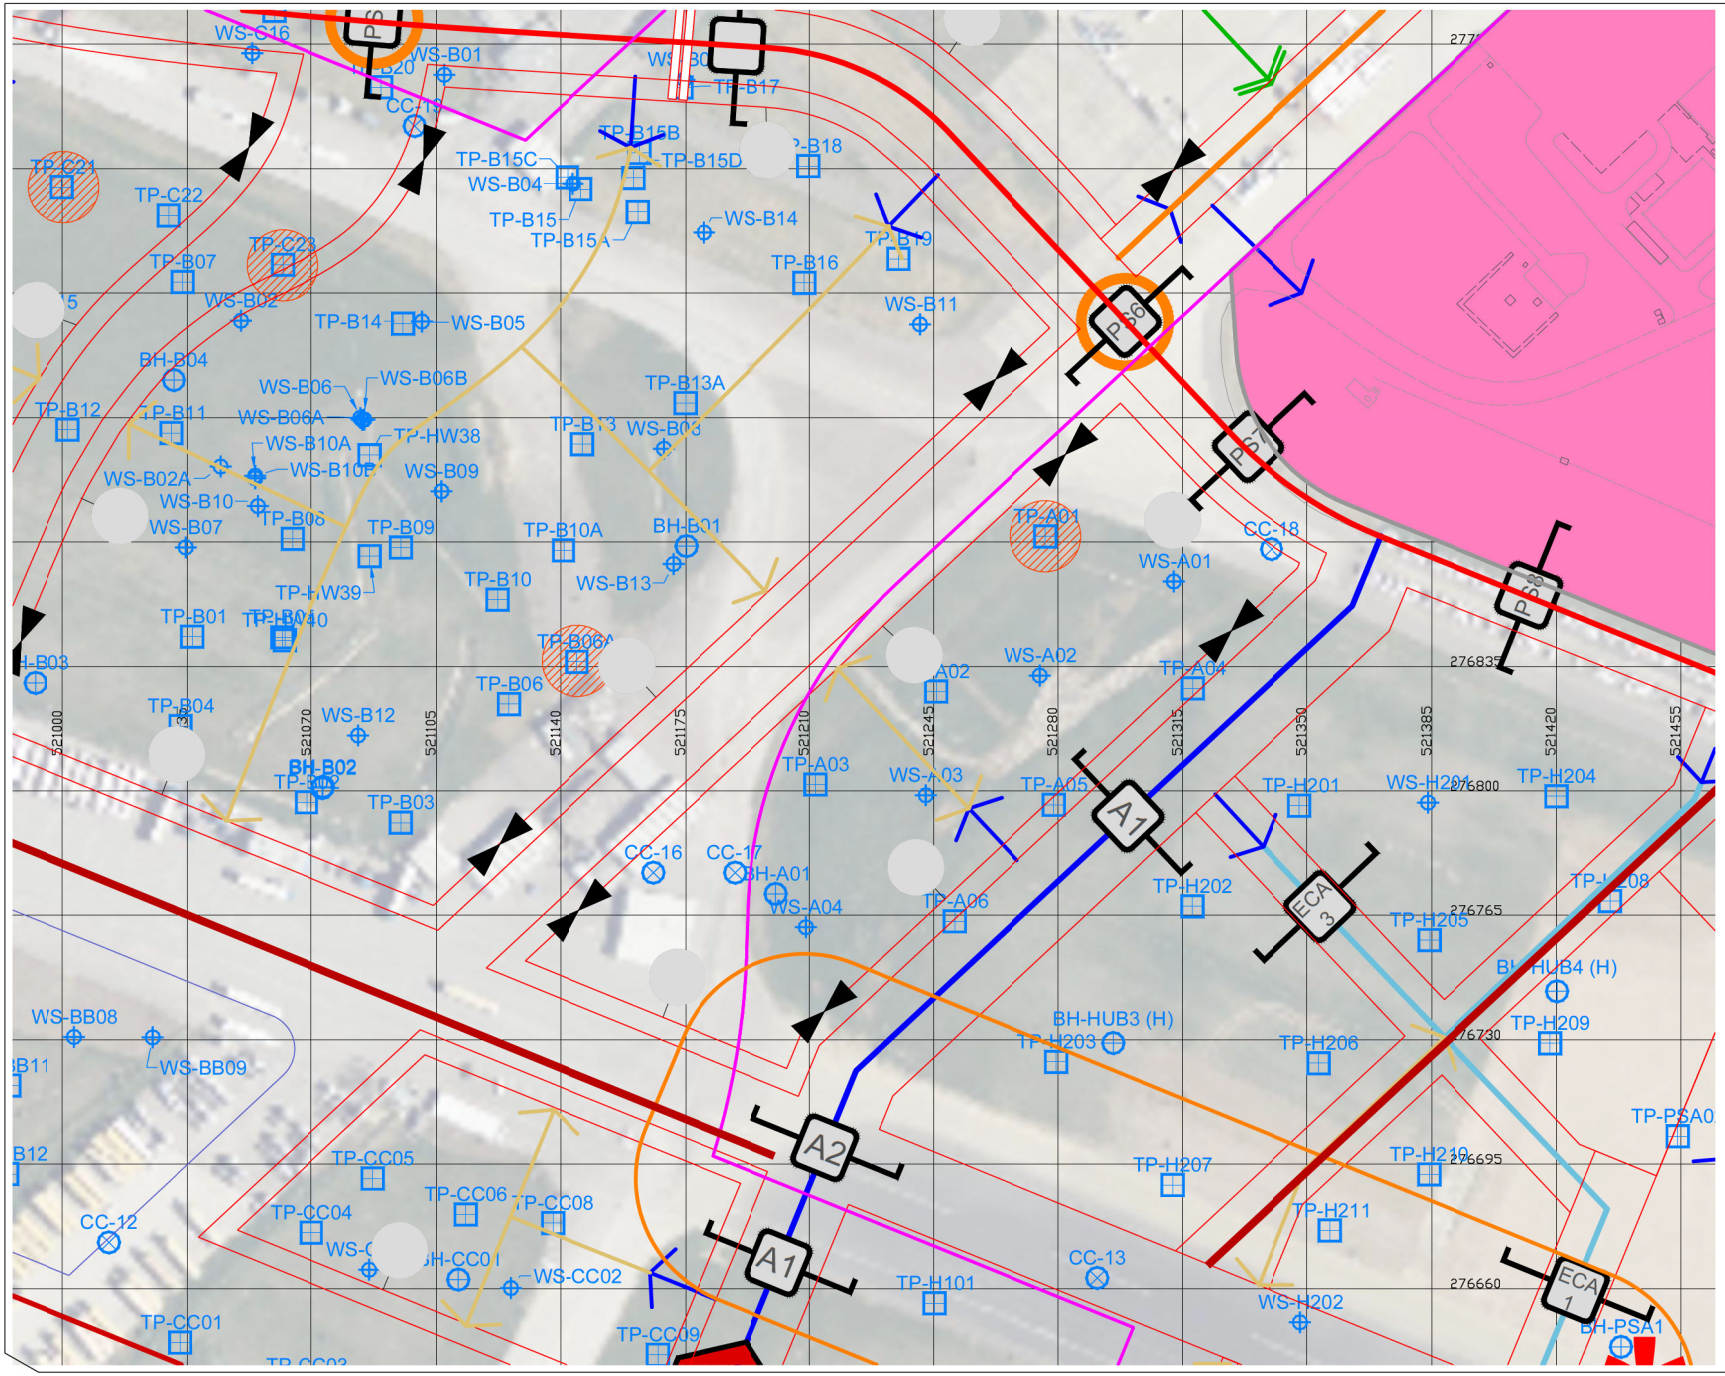

DO NOT SCALE

GENERAL NOTES

Identified Contamination Hotspot

Rev	Description	By	Ckd	Date

SHADBOLT ENVIRONMENTAL

Drawing Status: INFORMATION

Client: Urban & Civic

Project: Alconbury Weald KP3 Parcel A

Drawing Title: Identified Hotspots

Drawing No: 2906 – 006 (A) Rev: –

Scale:	By:	Ckd:	Date:
1:1000 @ A2	IM	MJT	Feb '23

18 Bewick Road, Gateshead, NE8 4DP (0) 191 478 • www.shadboltgroup.net

Copyright ©2018 "Shadbolt Consulting/Shadbolt Environmental" is a trading name of "Shadbolt Consulting Ltd.Use of drawings is deemed as acceptance of our T&C's available on our website.