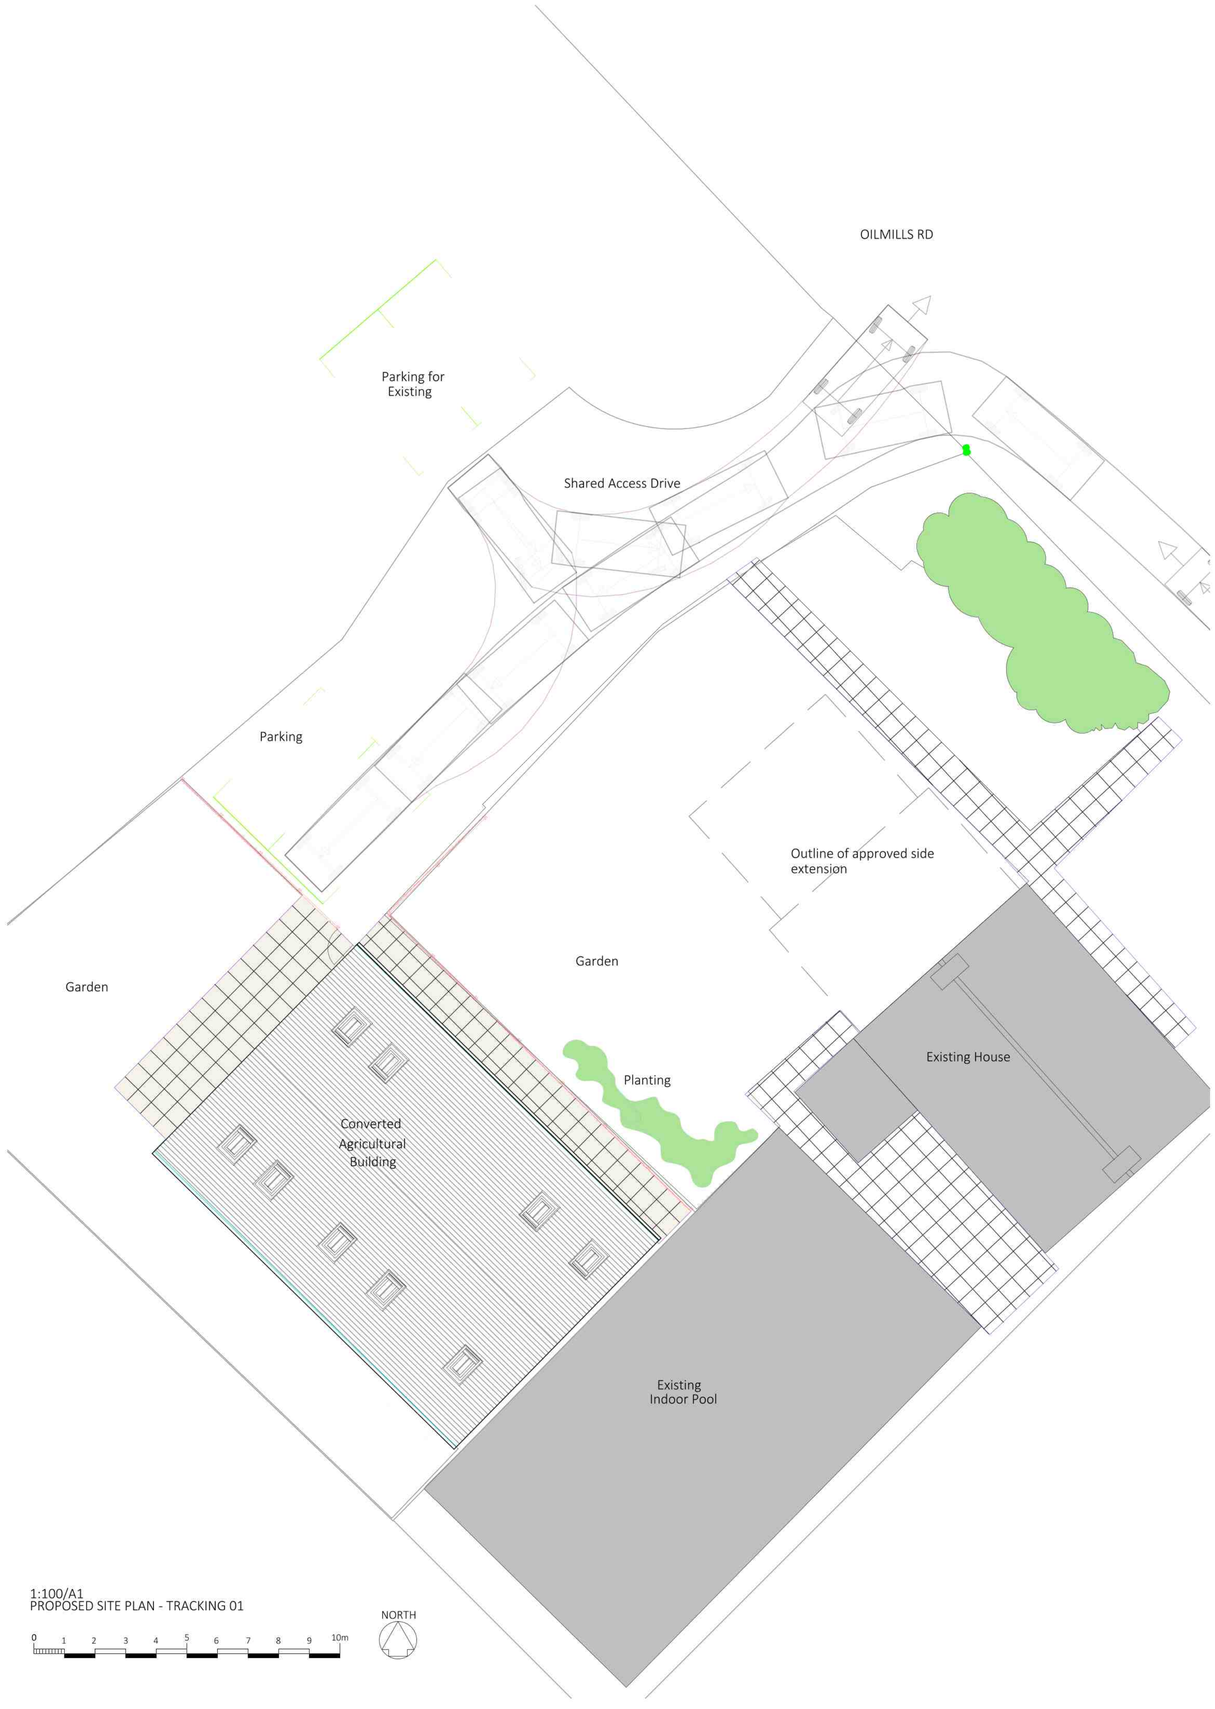
OILMILLS RD
Parking for Existing
Shared Access Drive
Parking
Outline of approved side extension
Garden
Garden
Planting
Existing House
Converted Agricultural Building
Existing Indoor Pool
1:100/A1
PROPOSED SITE PLAN - TRACKING 01
NORTH
0 1 2 3 4 5 6 7 8 9 10m

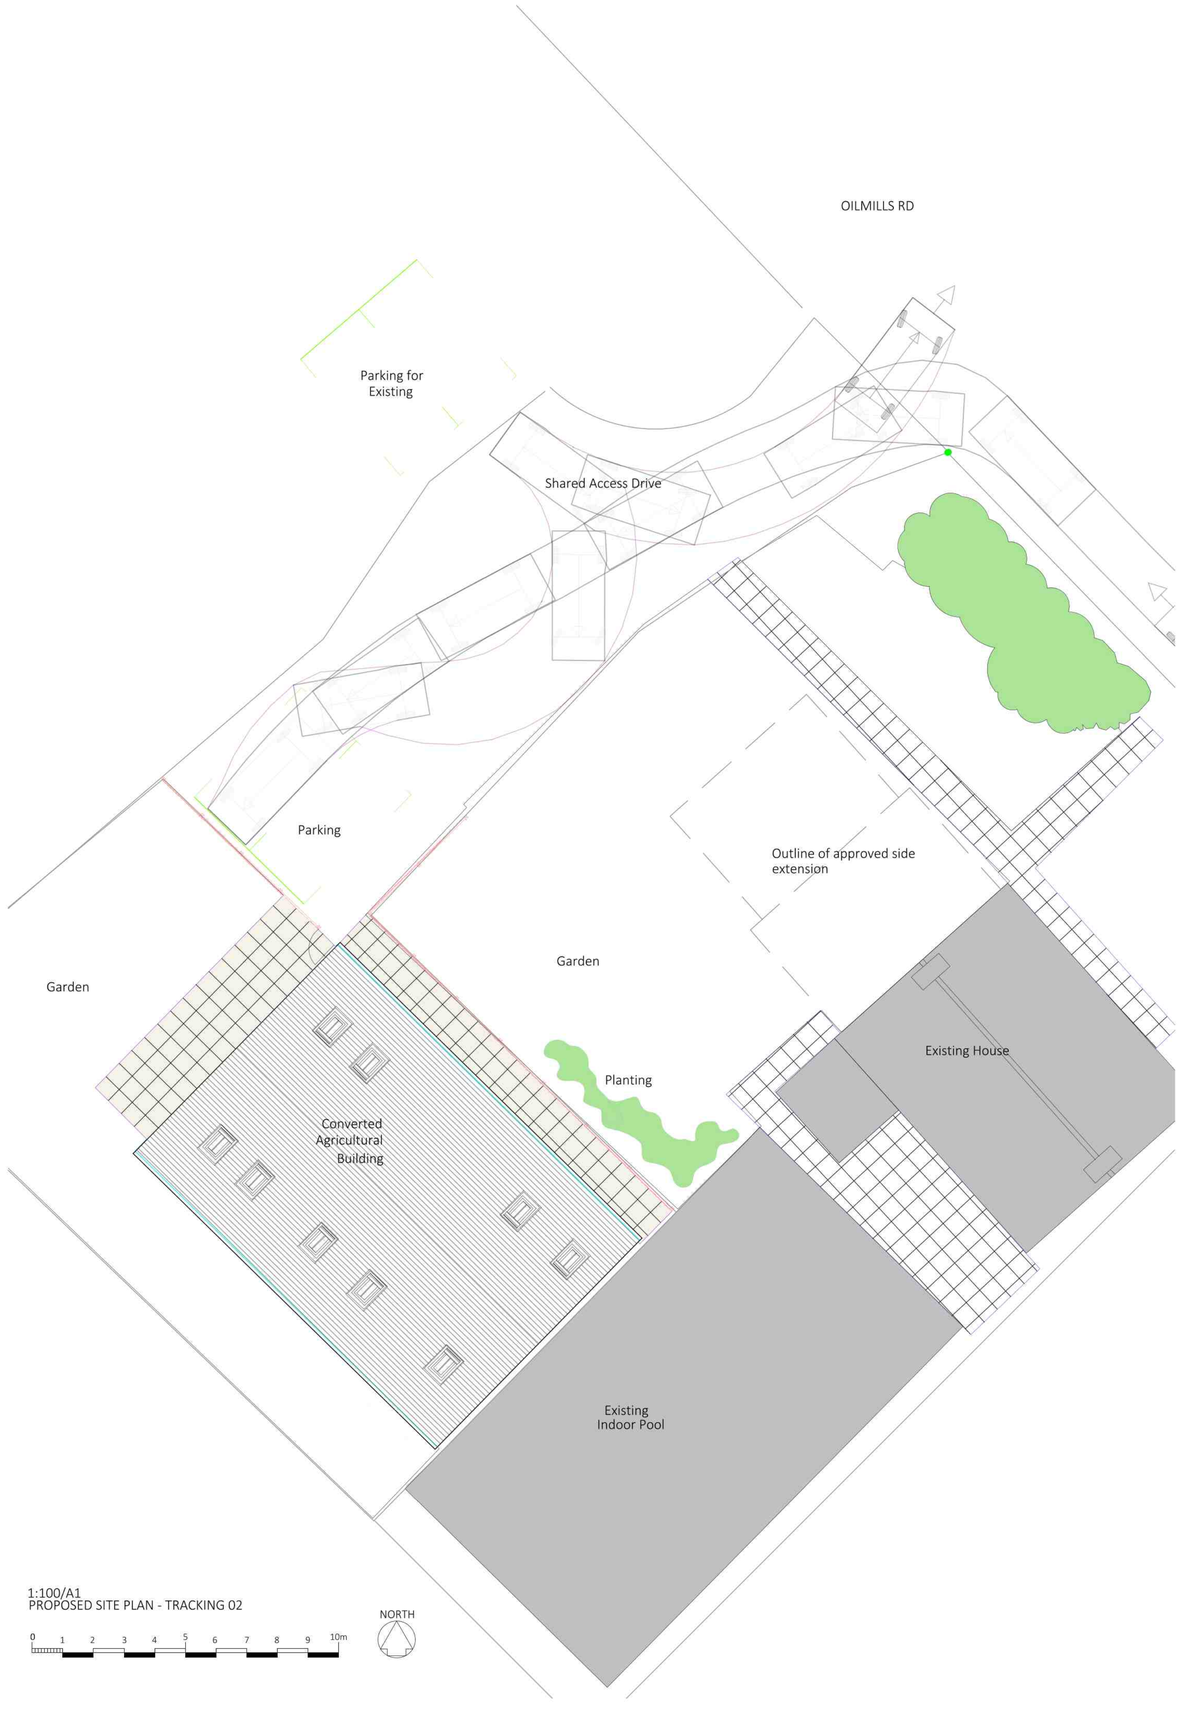
OILMILLS RD
Parking for Existing
Shared Access Drive
Parking
Outline of approved side extension
Garden
Garden
Planting
Existing House
Converted Agricultural Building
Existing Indoor Pool
1:100/A1
PROPOSED SITE PLAN - TRACKING 02
NORTH
0 1 2 3 4 5 6 7 8 9 10m