

0 1 5

Scale 1:100

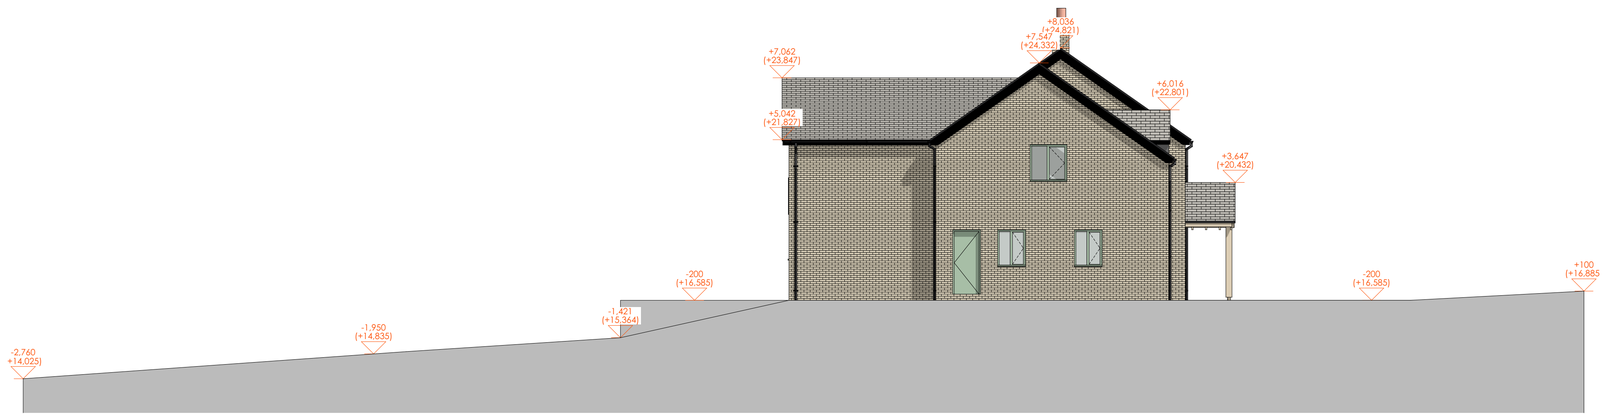

Existing Site Section 1:100

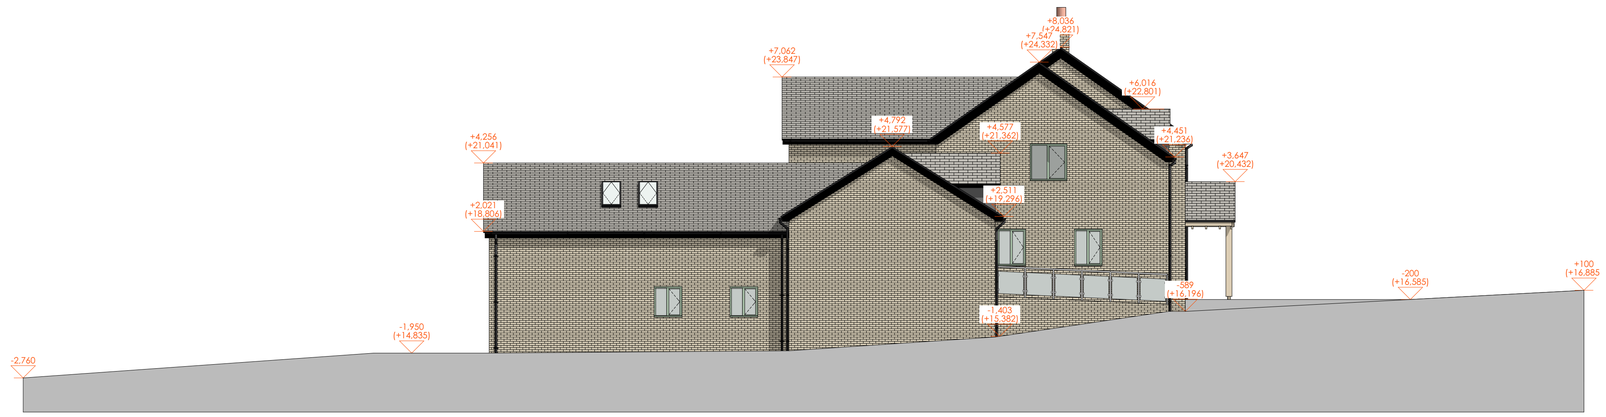

Proposed Site Section 1:100

P01	planning issue	09.10.26
revision	note	date

DT ARCHITECTS

client name

MR S FORSYTHE

project name

HADDON HOUSE, YAXLEY
DOMESTIC EXTENSION

drawing title

EXISTING & PROPOSED SITE SECTIONS

drawing status

PLANNING

scale	drawn by	chk'd by	status code
1:100 @ A1	GC	LD	S0

project-originator-zone-level-type-role-number — revision

2895-DTA-01-ZZ-DR-A-1500 **P01**

This document and its design content is copyright ©. It shall be read in conjunction with all other associated project information including models, specifications, schedules and related consultants documents. Scale as noted on drawings. All dimensions to be checked on site. Immediately report any discrepancies, errors or omissions on this document to DT Architects. If in doubt ASK.

ISO 9001 QUALITY MANAGEMENT

RIBA Chartered Practice