
0 5 25

Scale 1:500

N

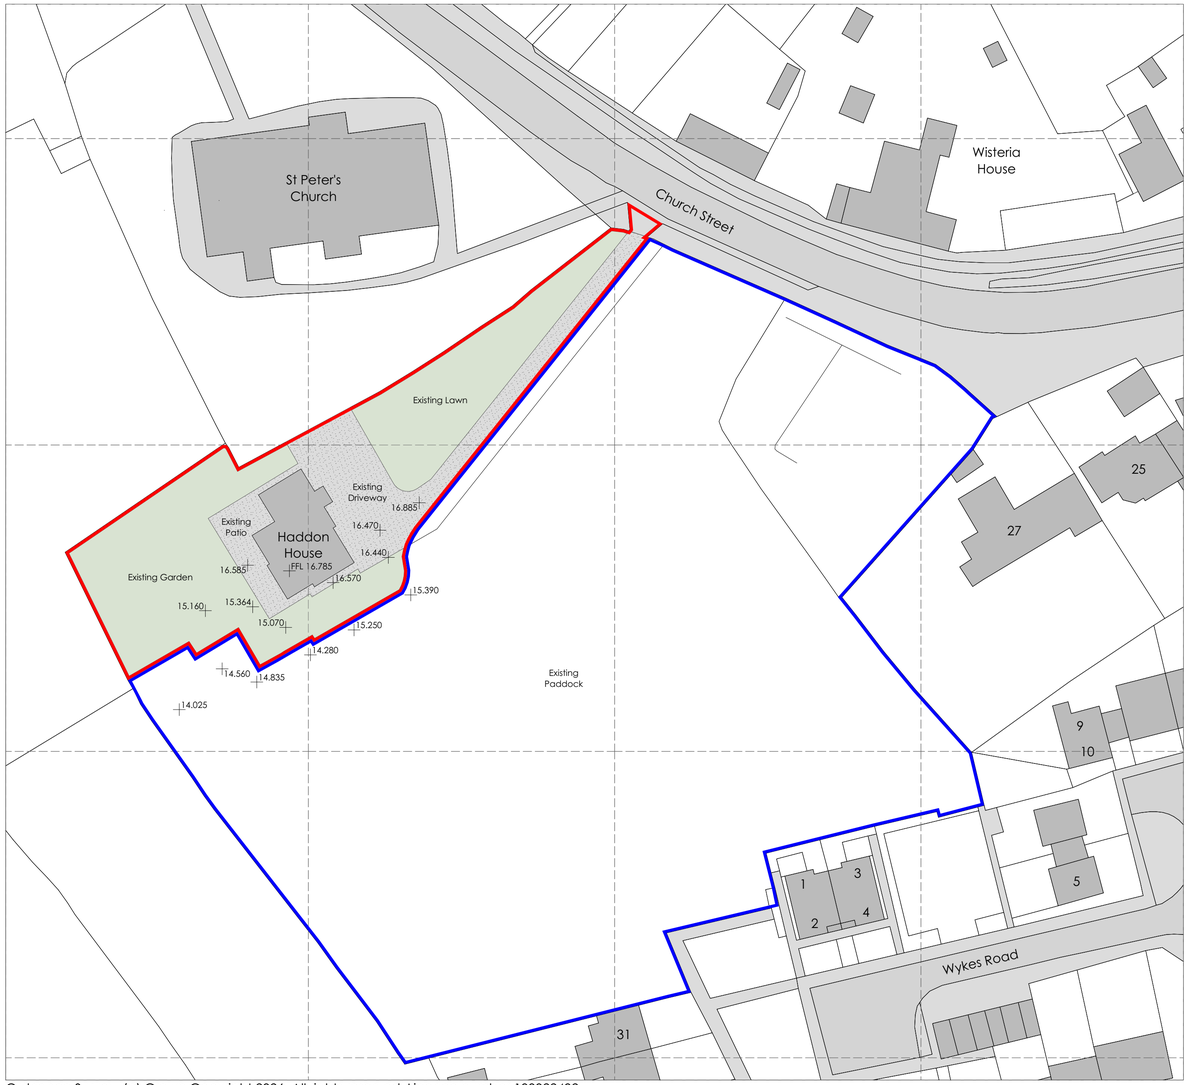

Ordnance Survey, (c) Crown Copyright 2026. All rights reserved. Licence number 100022432

Existing Block Plan 1:500

revision	note	date
P02	Levels added for clarity	09.10.26
P01	planning issue	21.09.26

DT ARCHITECTS

client name

MR S FORSYTHE

project name

HADDON HOUSE, YAXLEY
DOMESTIC EXTENSION

drawing title

EXISTING BLOCK PLAN

drawing status

PLANNING

scale	drawn by	chk'd by	status code
1:500 @ A1	**GC**	**LD**	**S0**

project-originator-zone-level-type-role-number — revision

2895-DTA-01-00-DR-A-0200 **P02**

This document and its design content is copyright ©. It shall be read in conjunction with all other associated project information including models, specifications, schedules and related consultants documents. Scale as noted on drawings. All dimensions to be checked on site. Immediately report any discrepancies, errors or omissions on this document to DT Architects. If in doubt ASK.

ISO 9001 QUALITY MANAGEMENT

RIBA Chartered Practice