
0 1 2.5

Scale 1:50

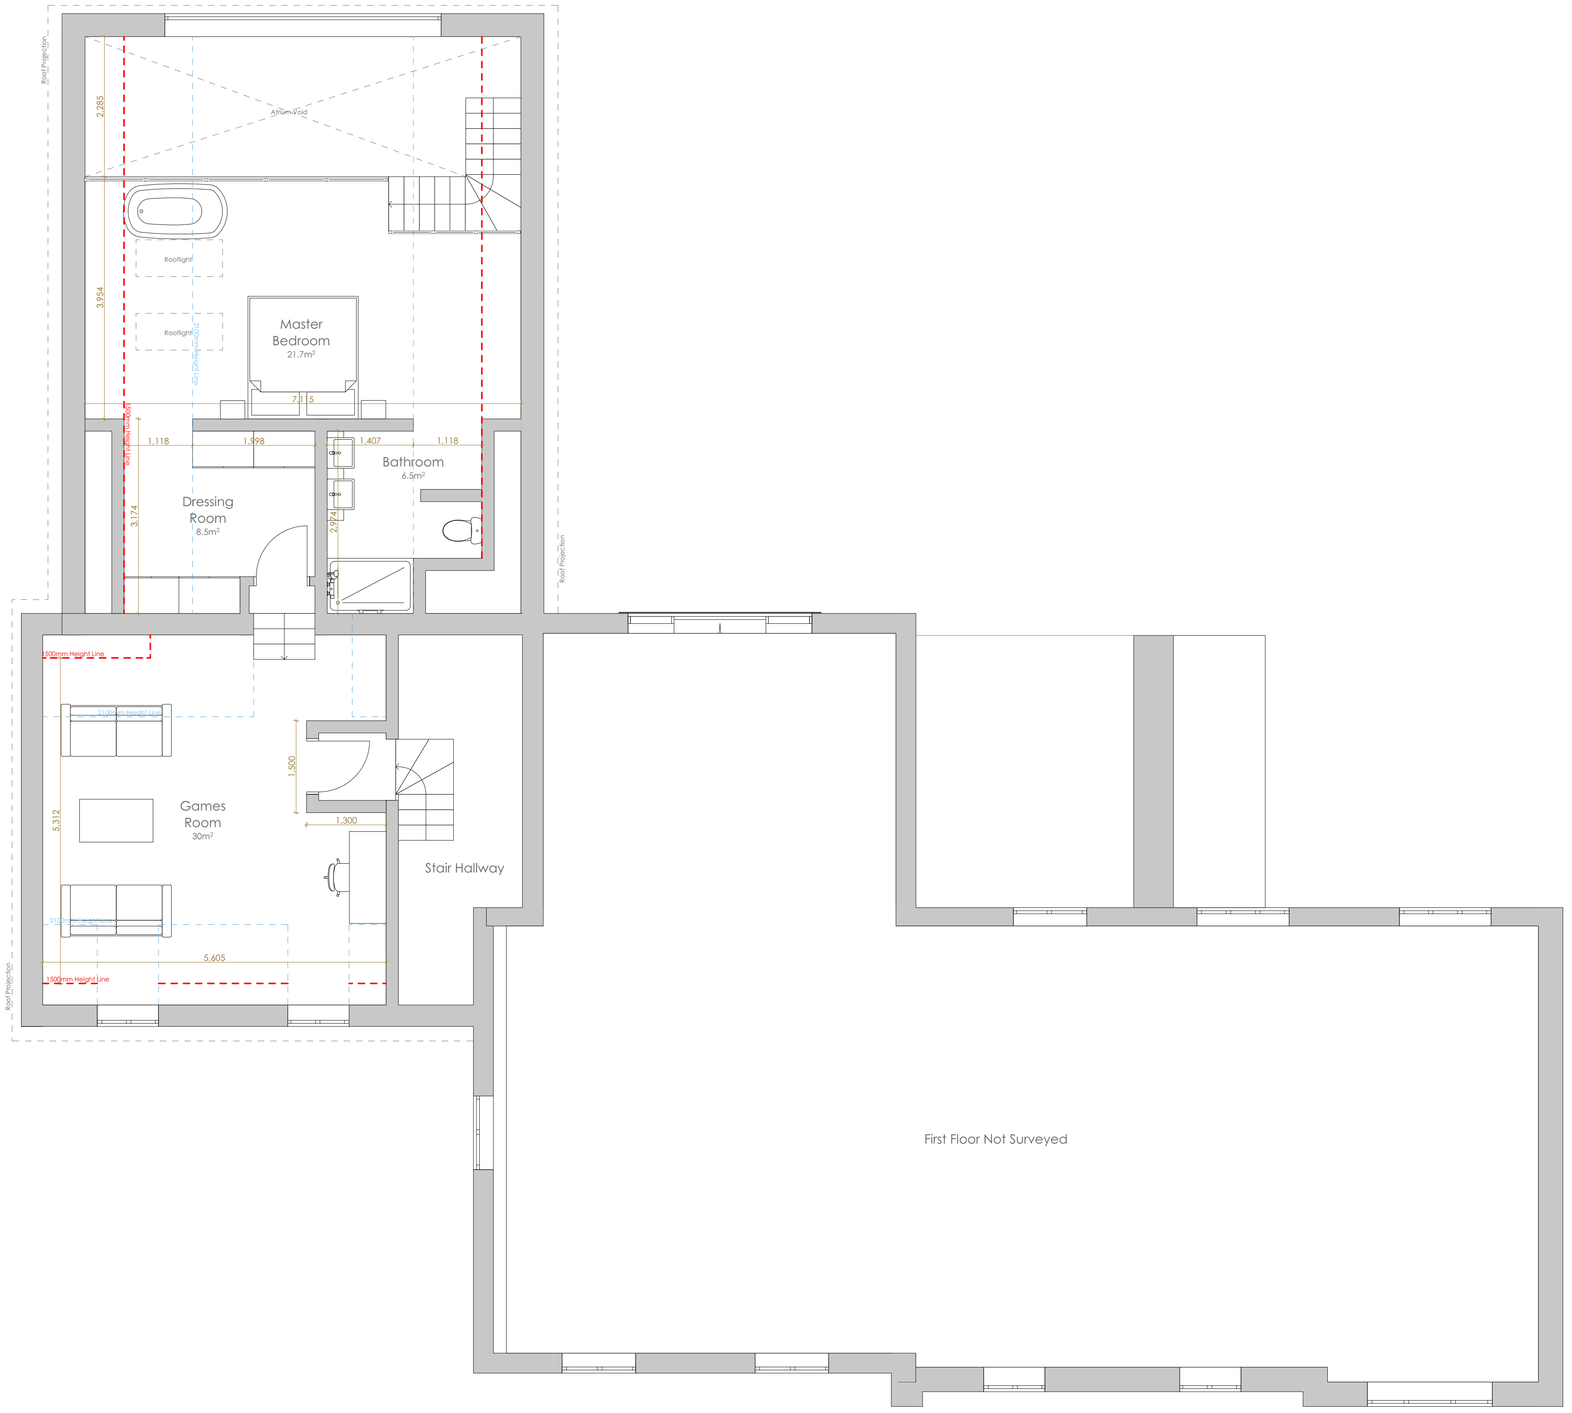

revision	note	date
P02	Dormer size reduced	29.09.26
P01	planning issue	21.09.26

DT ARCHITECTS

client name

MR S FORSYTHE

project name

HADDON HOUSE, YAXLEY
DOMESTIC EXTENSION

drawing title

PROPOSED FIRST FLOOR GA PLAN

drawing status

PLANNING

scale	drawn by	chk'd by	status code
1:50 @ A1	GC	LD	S0

project-originator-zone-level-type-role-number — revision

2895-DTA-01-01-DR-A-1276 **P02**

This document and its design content is copyright ©. It shall be read in conjunction with all other associated project information including models, specifications, schedules and related consultants documents. Scale as noted on drawings. All dimensions to be checked on site. Immediately report any discrepancies, errors or omissions on this document to DT Architects. If in doubt ASK.

ISO 9001 QUALITY MANAGEMENT

RIBA Chartered Practice