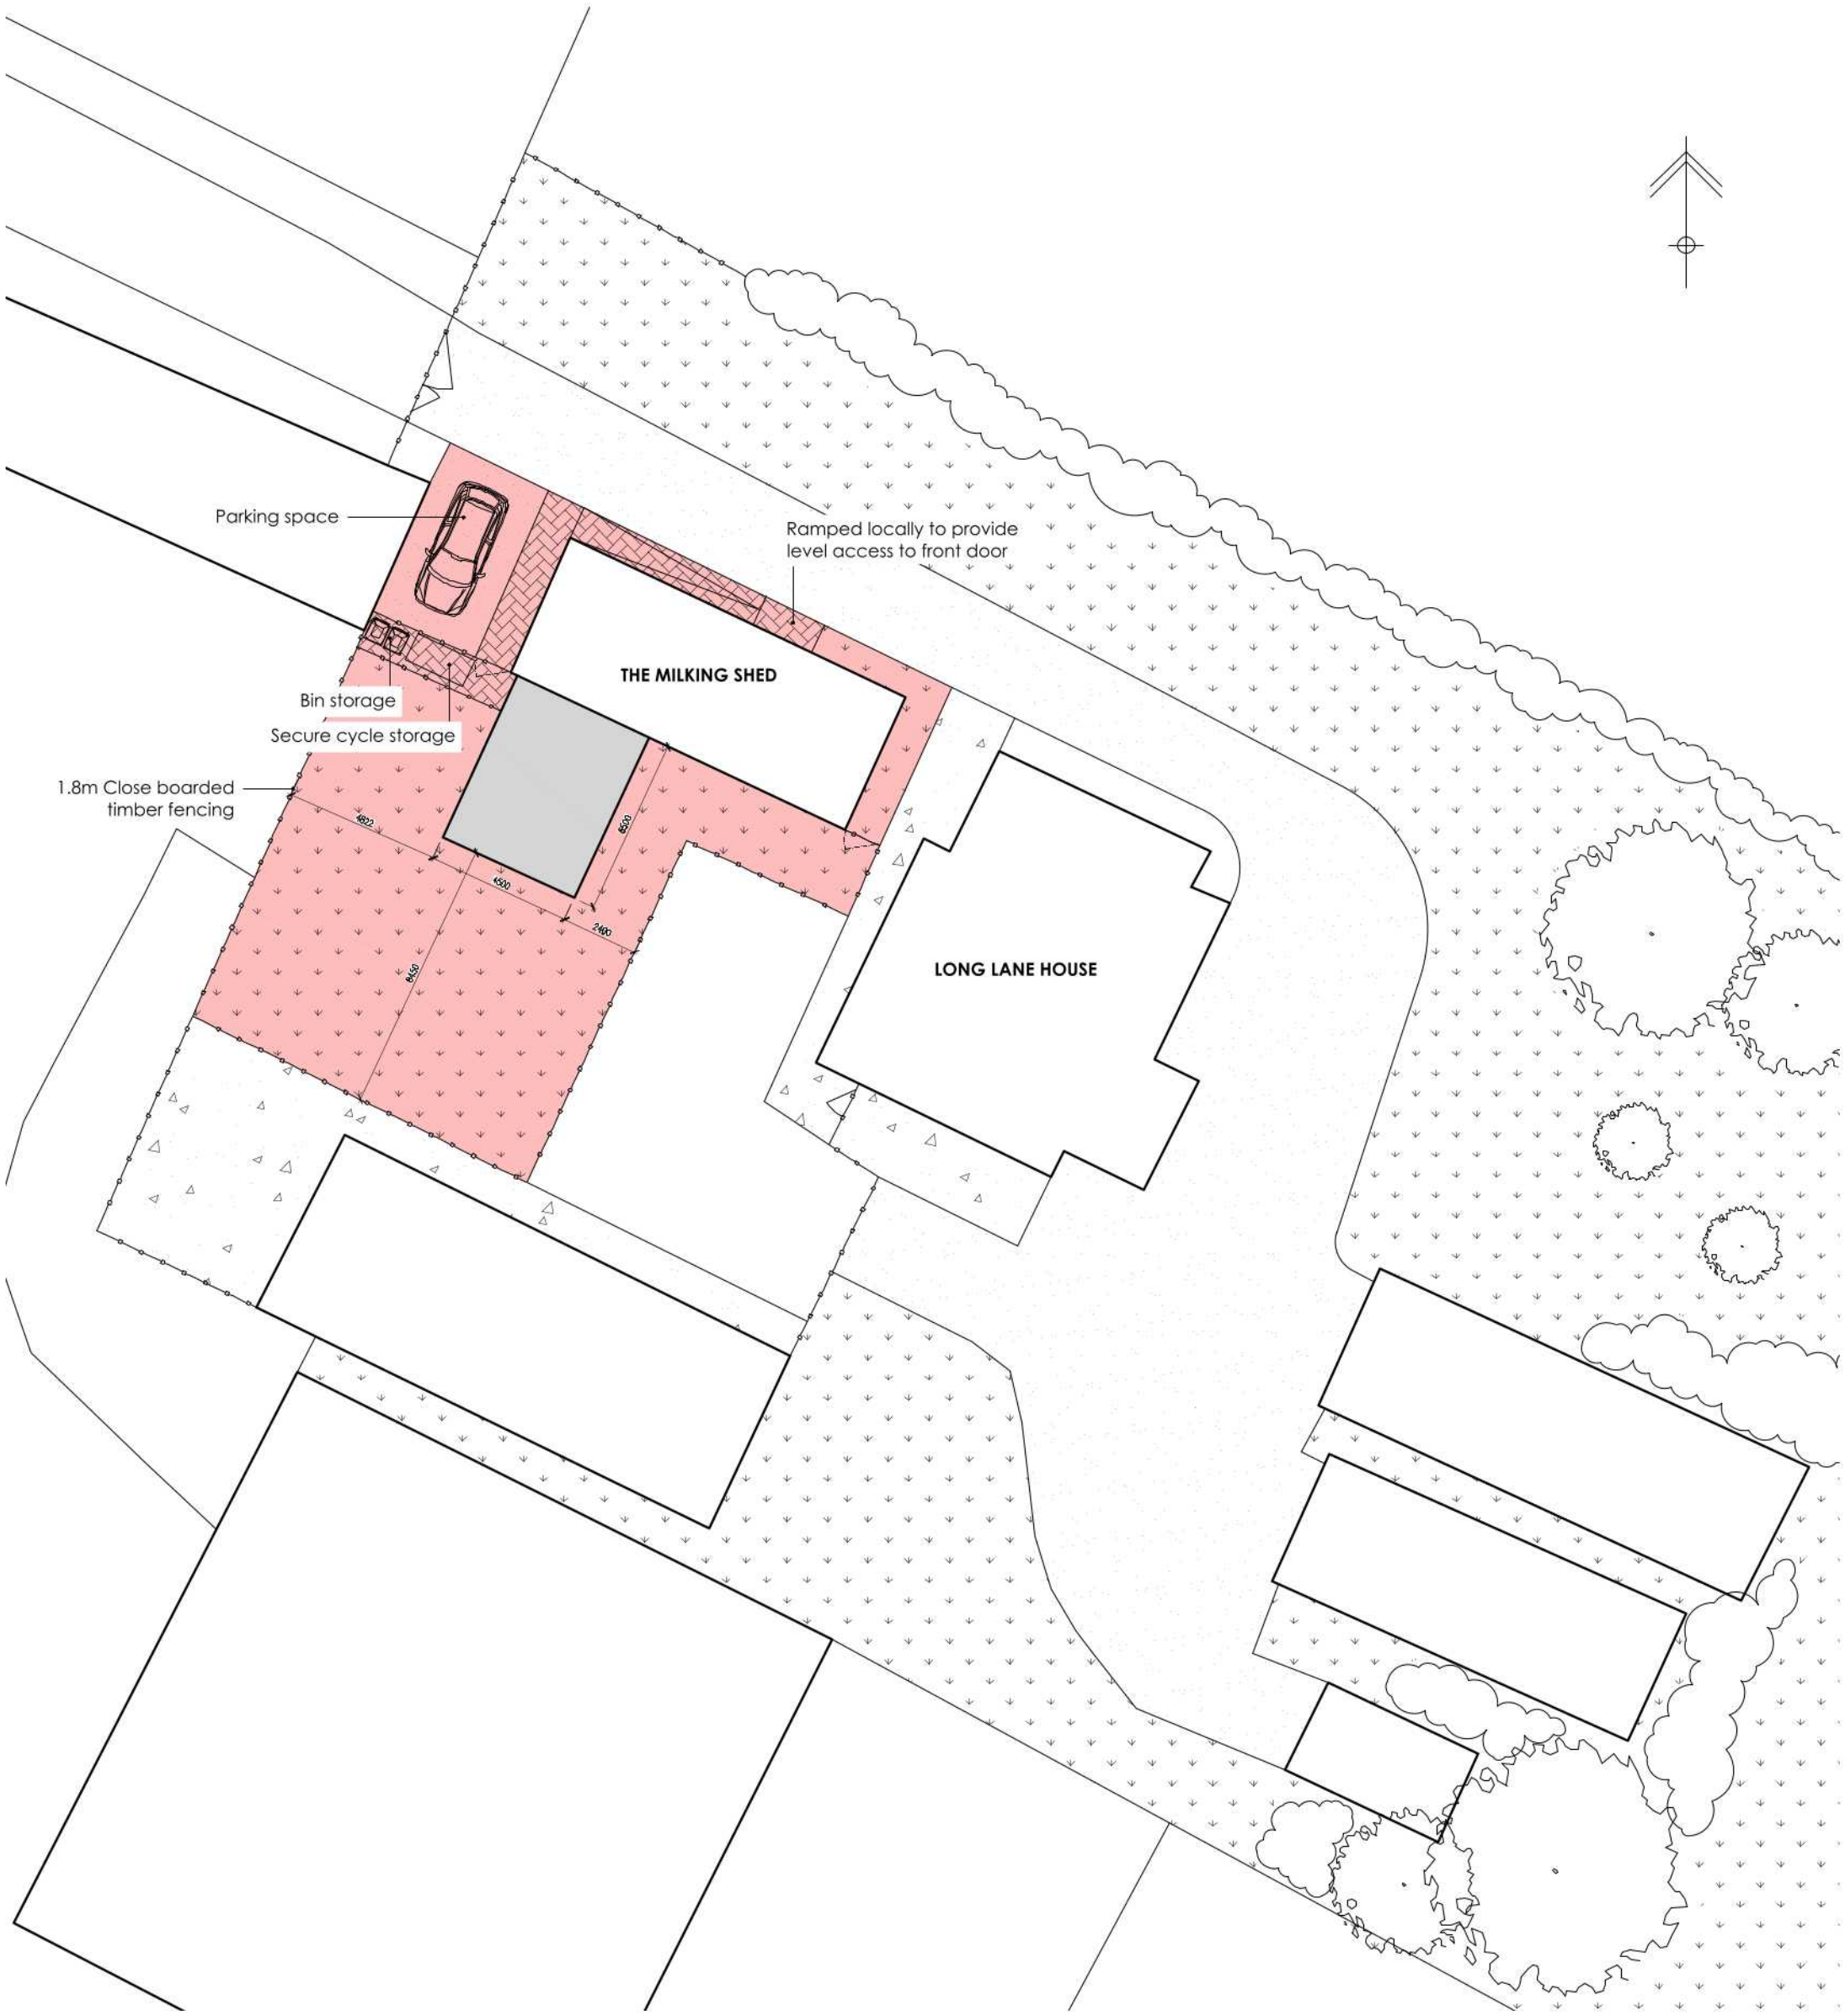


BLOCK PLAN
SCALE 1-200

0 2 4 6 8 10 20

RNE Architecture Ltd
Castle Hill House
High St
Huntingdon PE29 3TE
07843 388879
nick.ormesher@
rnearchitecture.com

rev	date
P7 Issued for Planning	31/03/25
P6 Issued for Planning	15/01/25
P5 Issued for Comment	03/12/24
P4 Issued for Planning	17/09/24
P3 Issued for Planning	21/05/24
P2 Updated after feedback	23/04/24
P1 First Issue	11/04/24

job
The Milking Shed,
Long Lane House
dwg
Block Plan
Proposed
client
Mr P Sanderson

date
April 2024
scale
1:200 @ A3
job no.
RNE2407
dwg no.
(2-)3001

rne architecture