27 East Street, Huntingdon

Proposed site plan

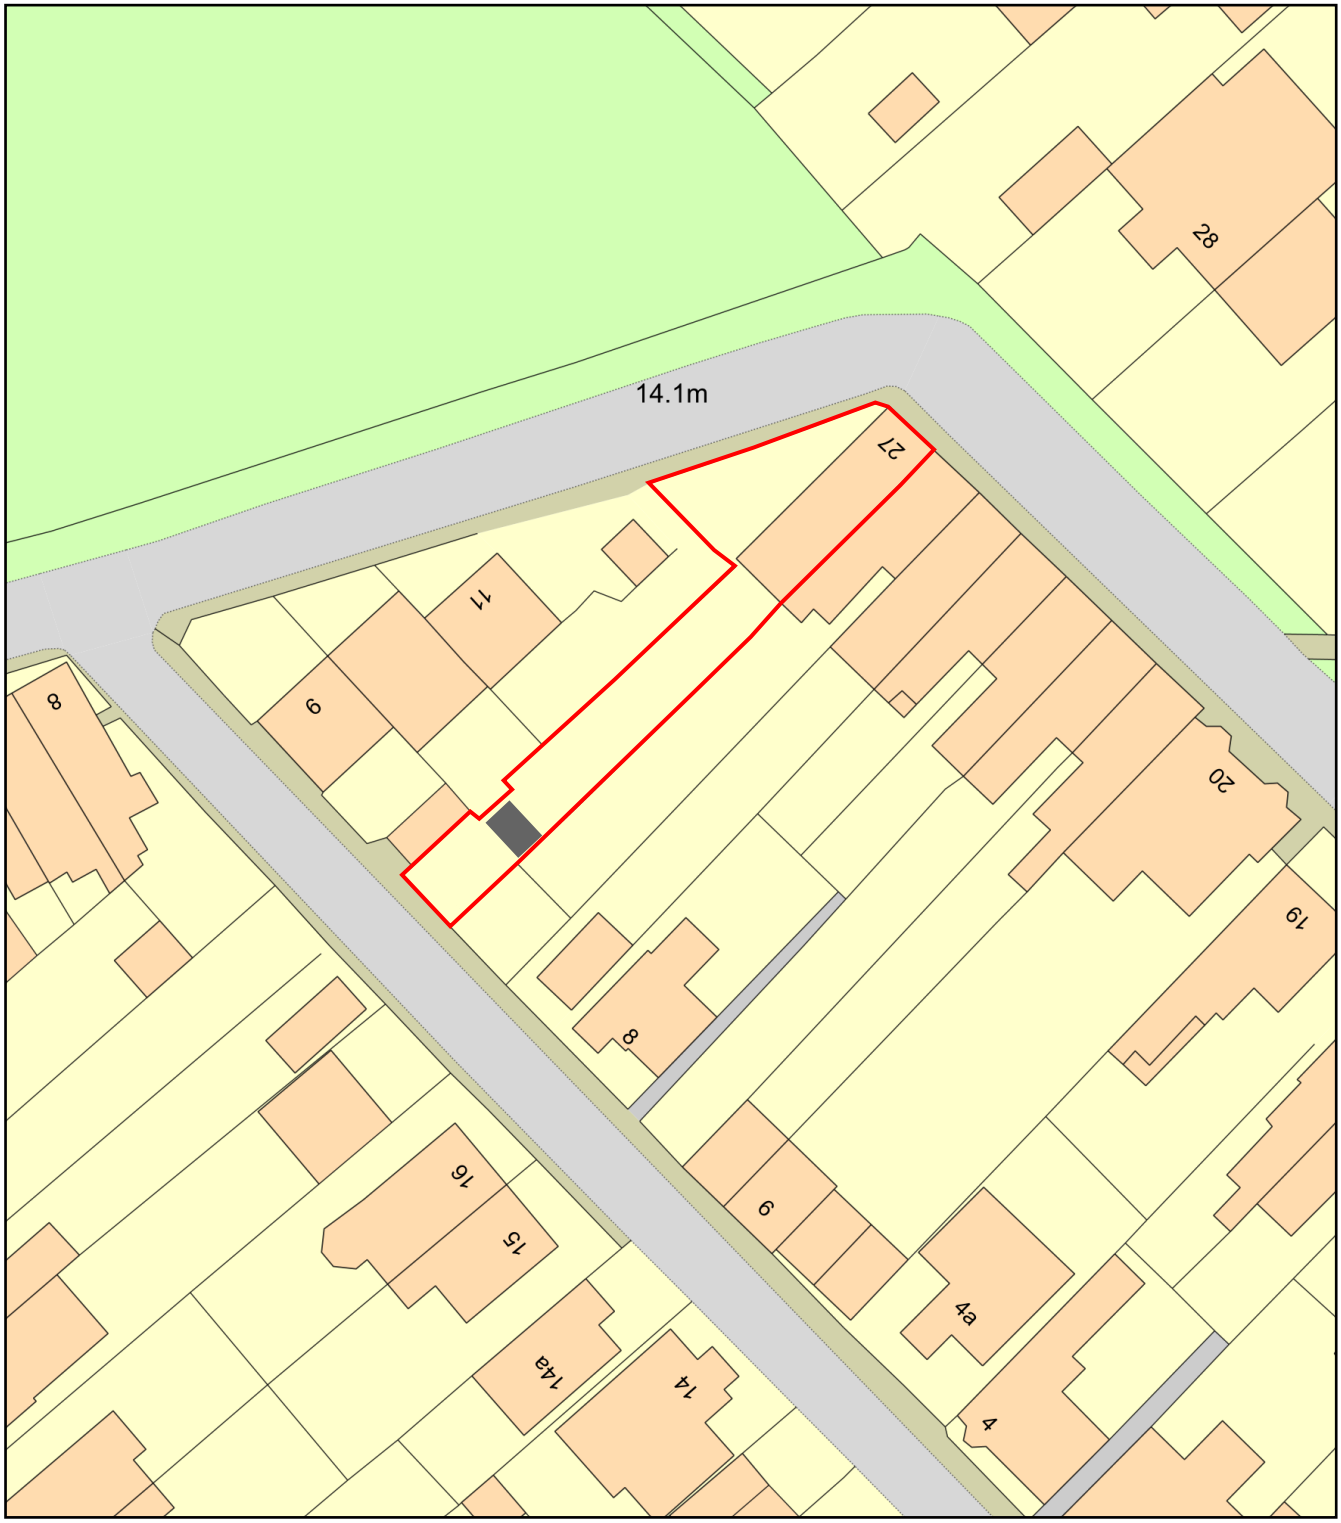

0 20

Metres

N

ReQuestaPlan

Plan Produced for: Jack Hawley

Date Produced: 01 Apr 2025

Plan Reference Number: TQRQM25091210843838

Scale: 1:500 @ A4

© Crown copyright and database rights 2025 OS 100042766