
Issue Status

Planning

This drawing is copyright. Only figured dimensions to be worked to.

Revision		Drawn	Check	Date
P1	First Issue	AD	AD	31.10.24

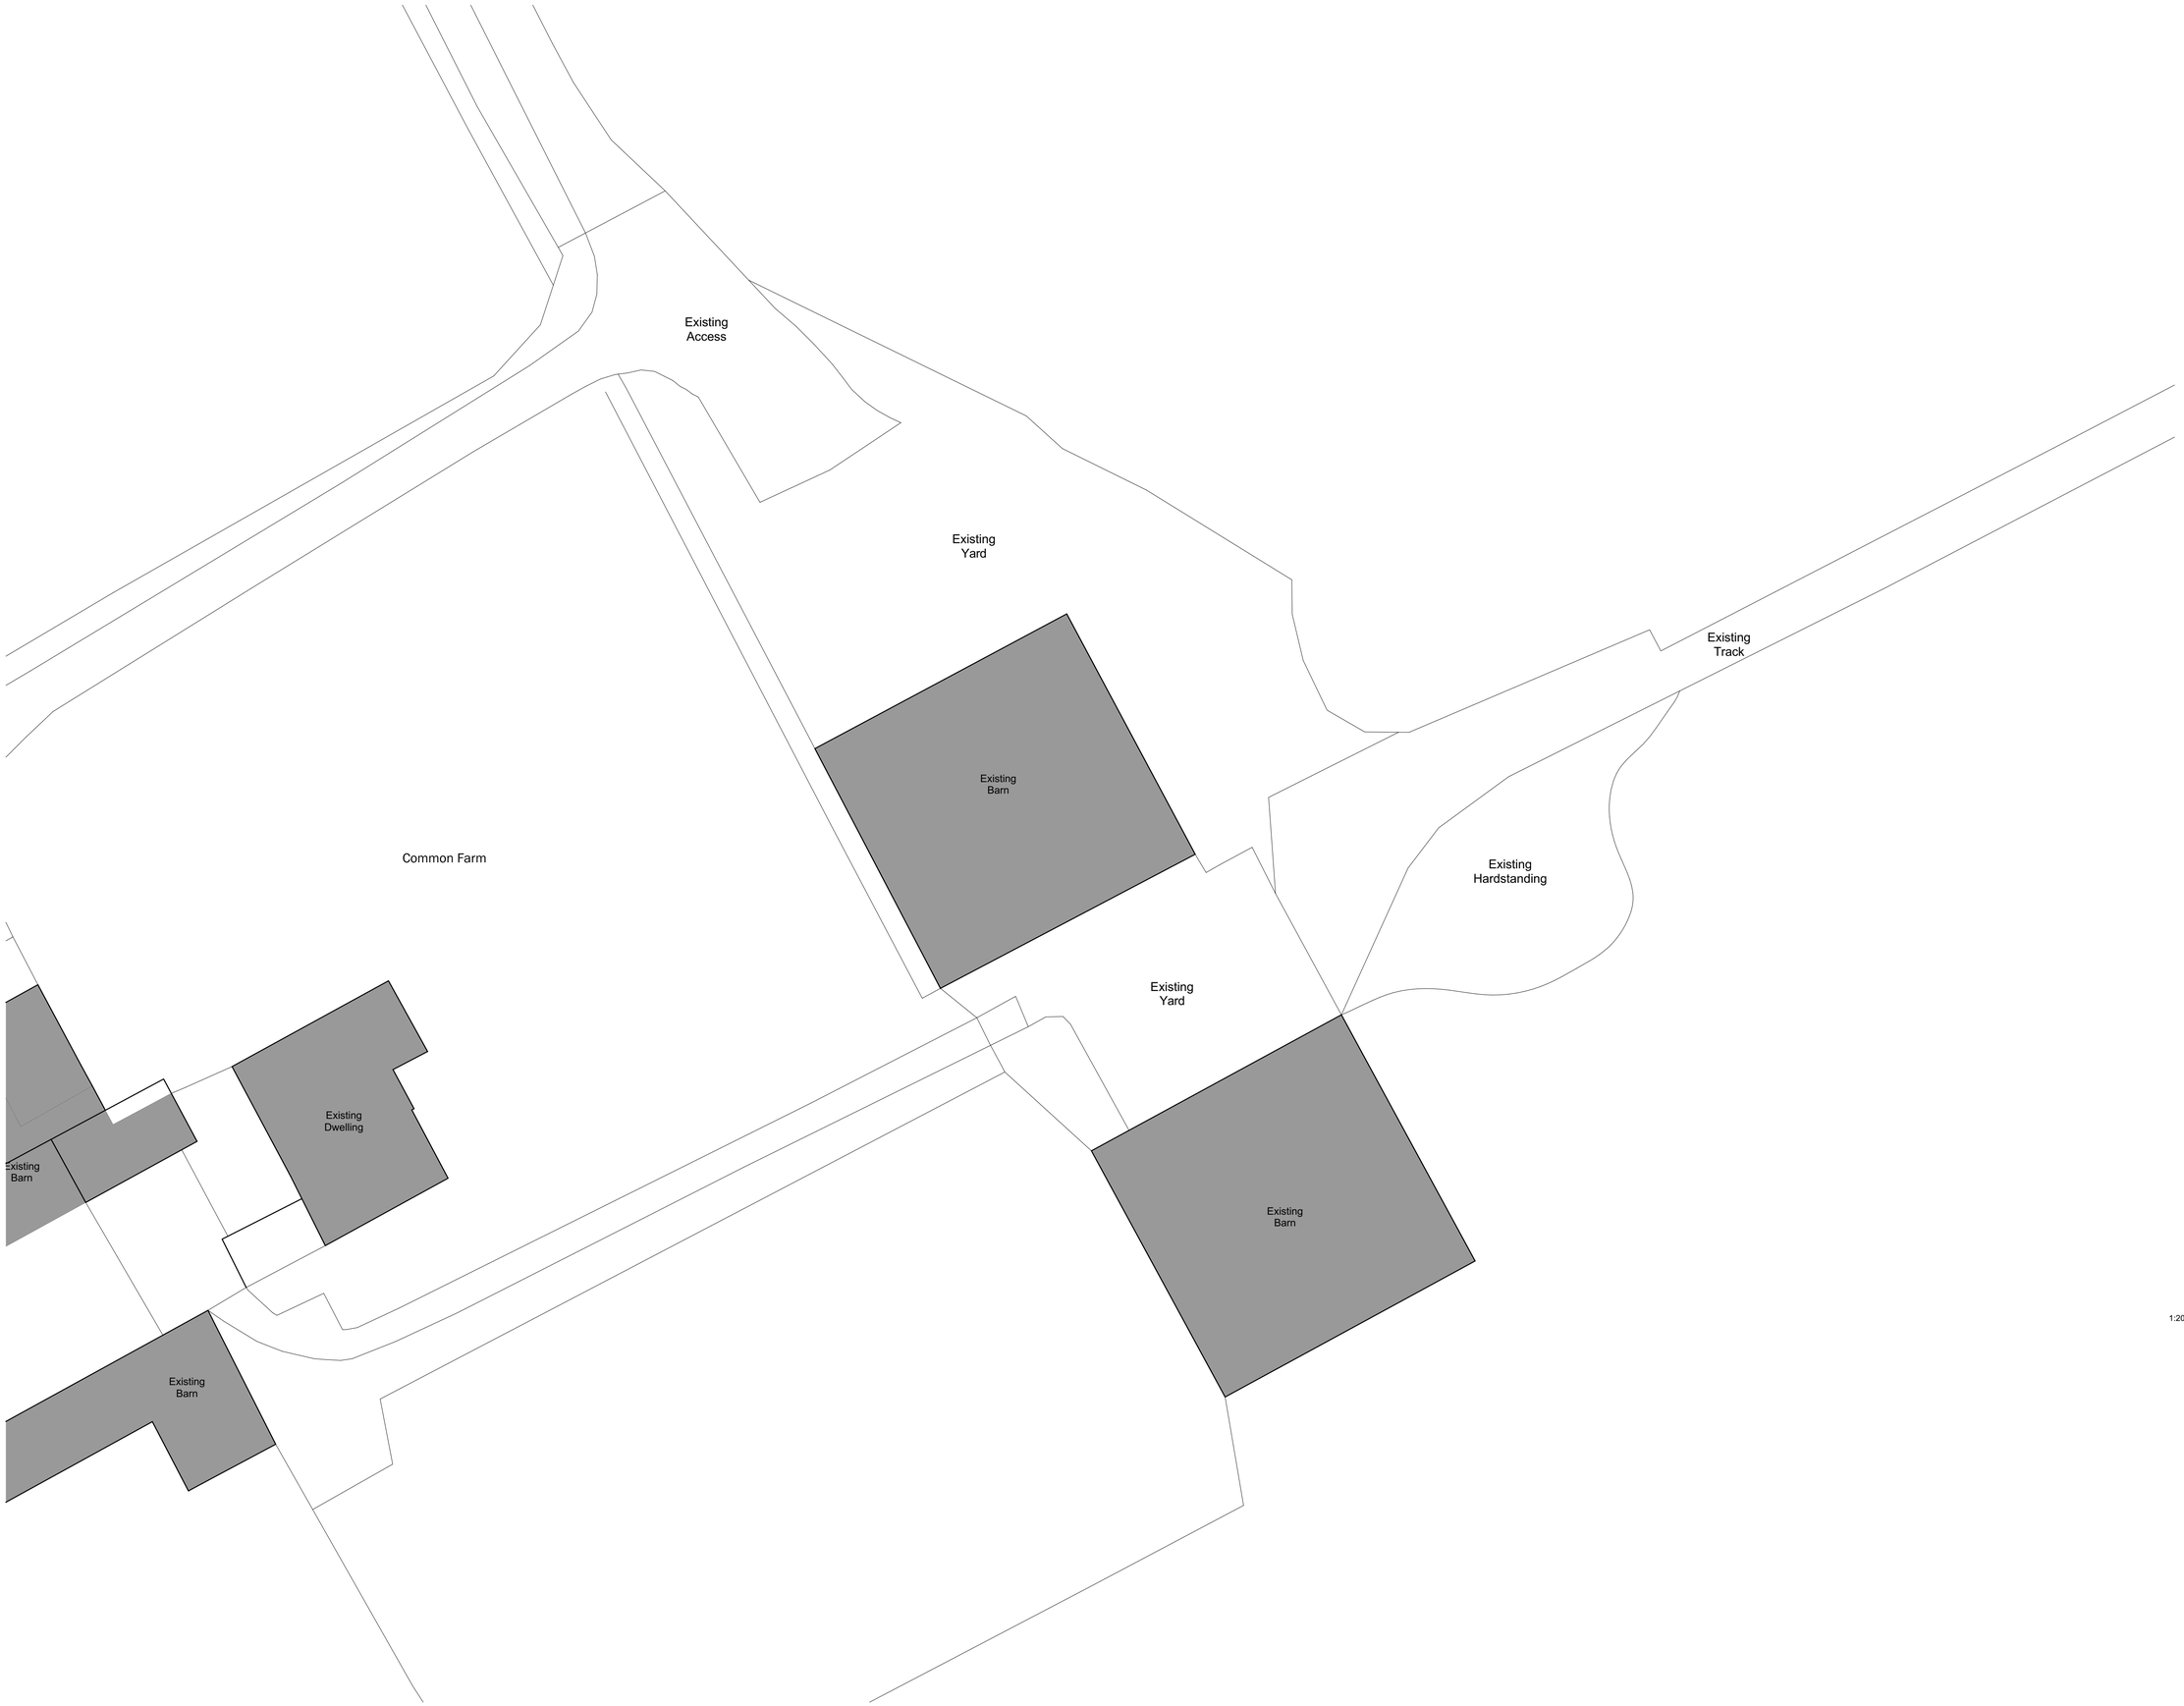

1:200
0 2.5 5 7.5 10 12.5 15

client
Fred Christmas & Co

project
Common Farm, Great Gransden
Proposed Agricultural Building

drawing
Site Plan As Existing

date	23.10.24	scale	1:200 @ A1
drawn	AD	check	AD

BROWN & Co
ARCHITECTURE + PLANNING
www.brown-co.com

Norwich 01603 629871
St Neots 01480 213811
Brigg 01652 654833
Banbury 01295 273555

Brown & Co Registered Office: The Atrium, St. George's Street, Norwich, Norfolk, NR3 1AB.
Registration no: 0C302092. Registered in England & Wales.

24	092	DX0001	P1