

1 Rear Existing
1 : 50

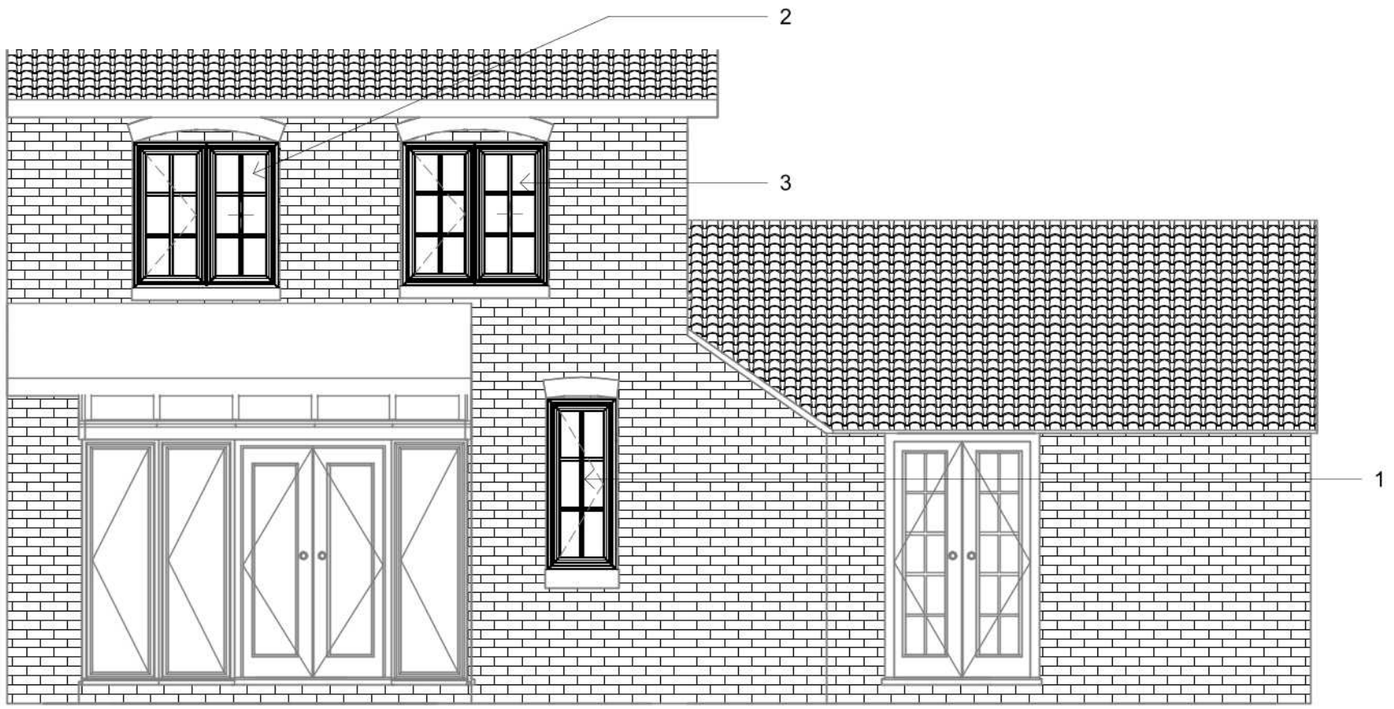

2 Rear Existing Copy 1
1 : 50

Scale 1:100

2m 0m 2m 4m 6m 8m 10m

Scale 1:50

1m 0m 1m 2m 3m 4m 5m

Window Style Schedule

Window Number	Window Type	Window Width (mm)	Window Height (mm)	Window Colour	Window Material	Window Glazing	Sealed Unit Depth
1	Type D	560	1390	Cream Grain	PVCu	STD Clear Double	4-20-4
2	Type D	1180	1170	Cream Grain	PVCu	TUF Clear Double	4-20-4
3	Type D	1180	1190	Cream Grain	PVCu	TUF Clear Double	4-20-4

Contract No.

FHI 129008

Site Address -

27 High Street,
Sawtry,
Cambridgeshire
PE28 5SU

Drawing No.

1 of 3

Elevations

All Dimensions in mm

Scale: 1 : 50 **@A3**

Signed Off on - 28/05/2025

Review on - 26/08/2025

First Home Improvements
Station Road Industrial
Estate Lenwade Norfolk
NR9 5LY

© Drawings, associated documentation and intellectual property is protected under copyright law.
All documentation by First Home Improvements prohibits unauthorised actions such as (but not limited to) the re-issuing and re-production thereof without prior consent.