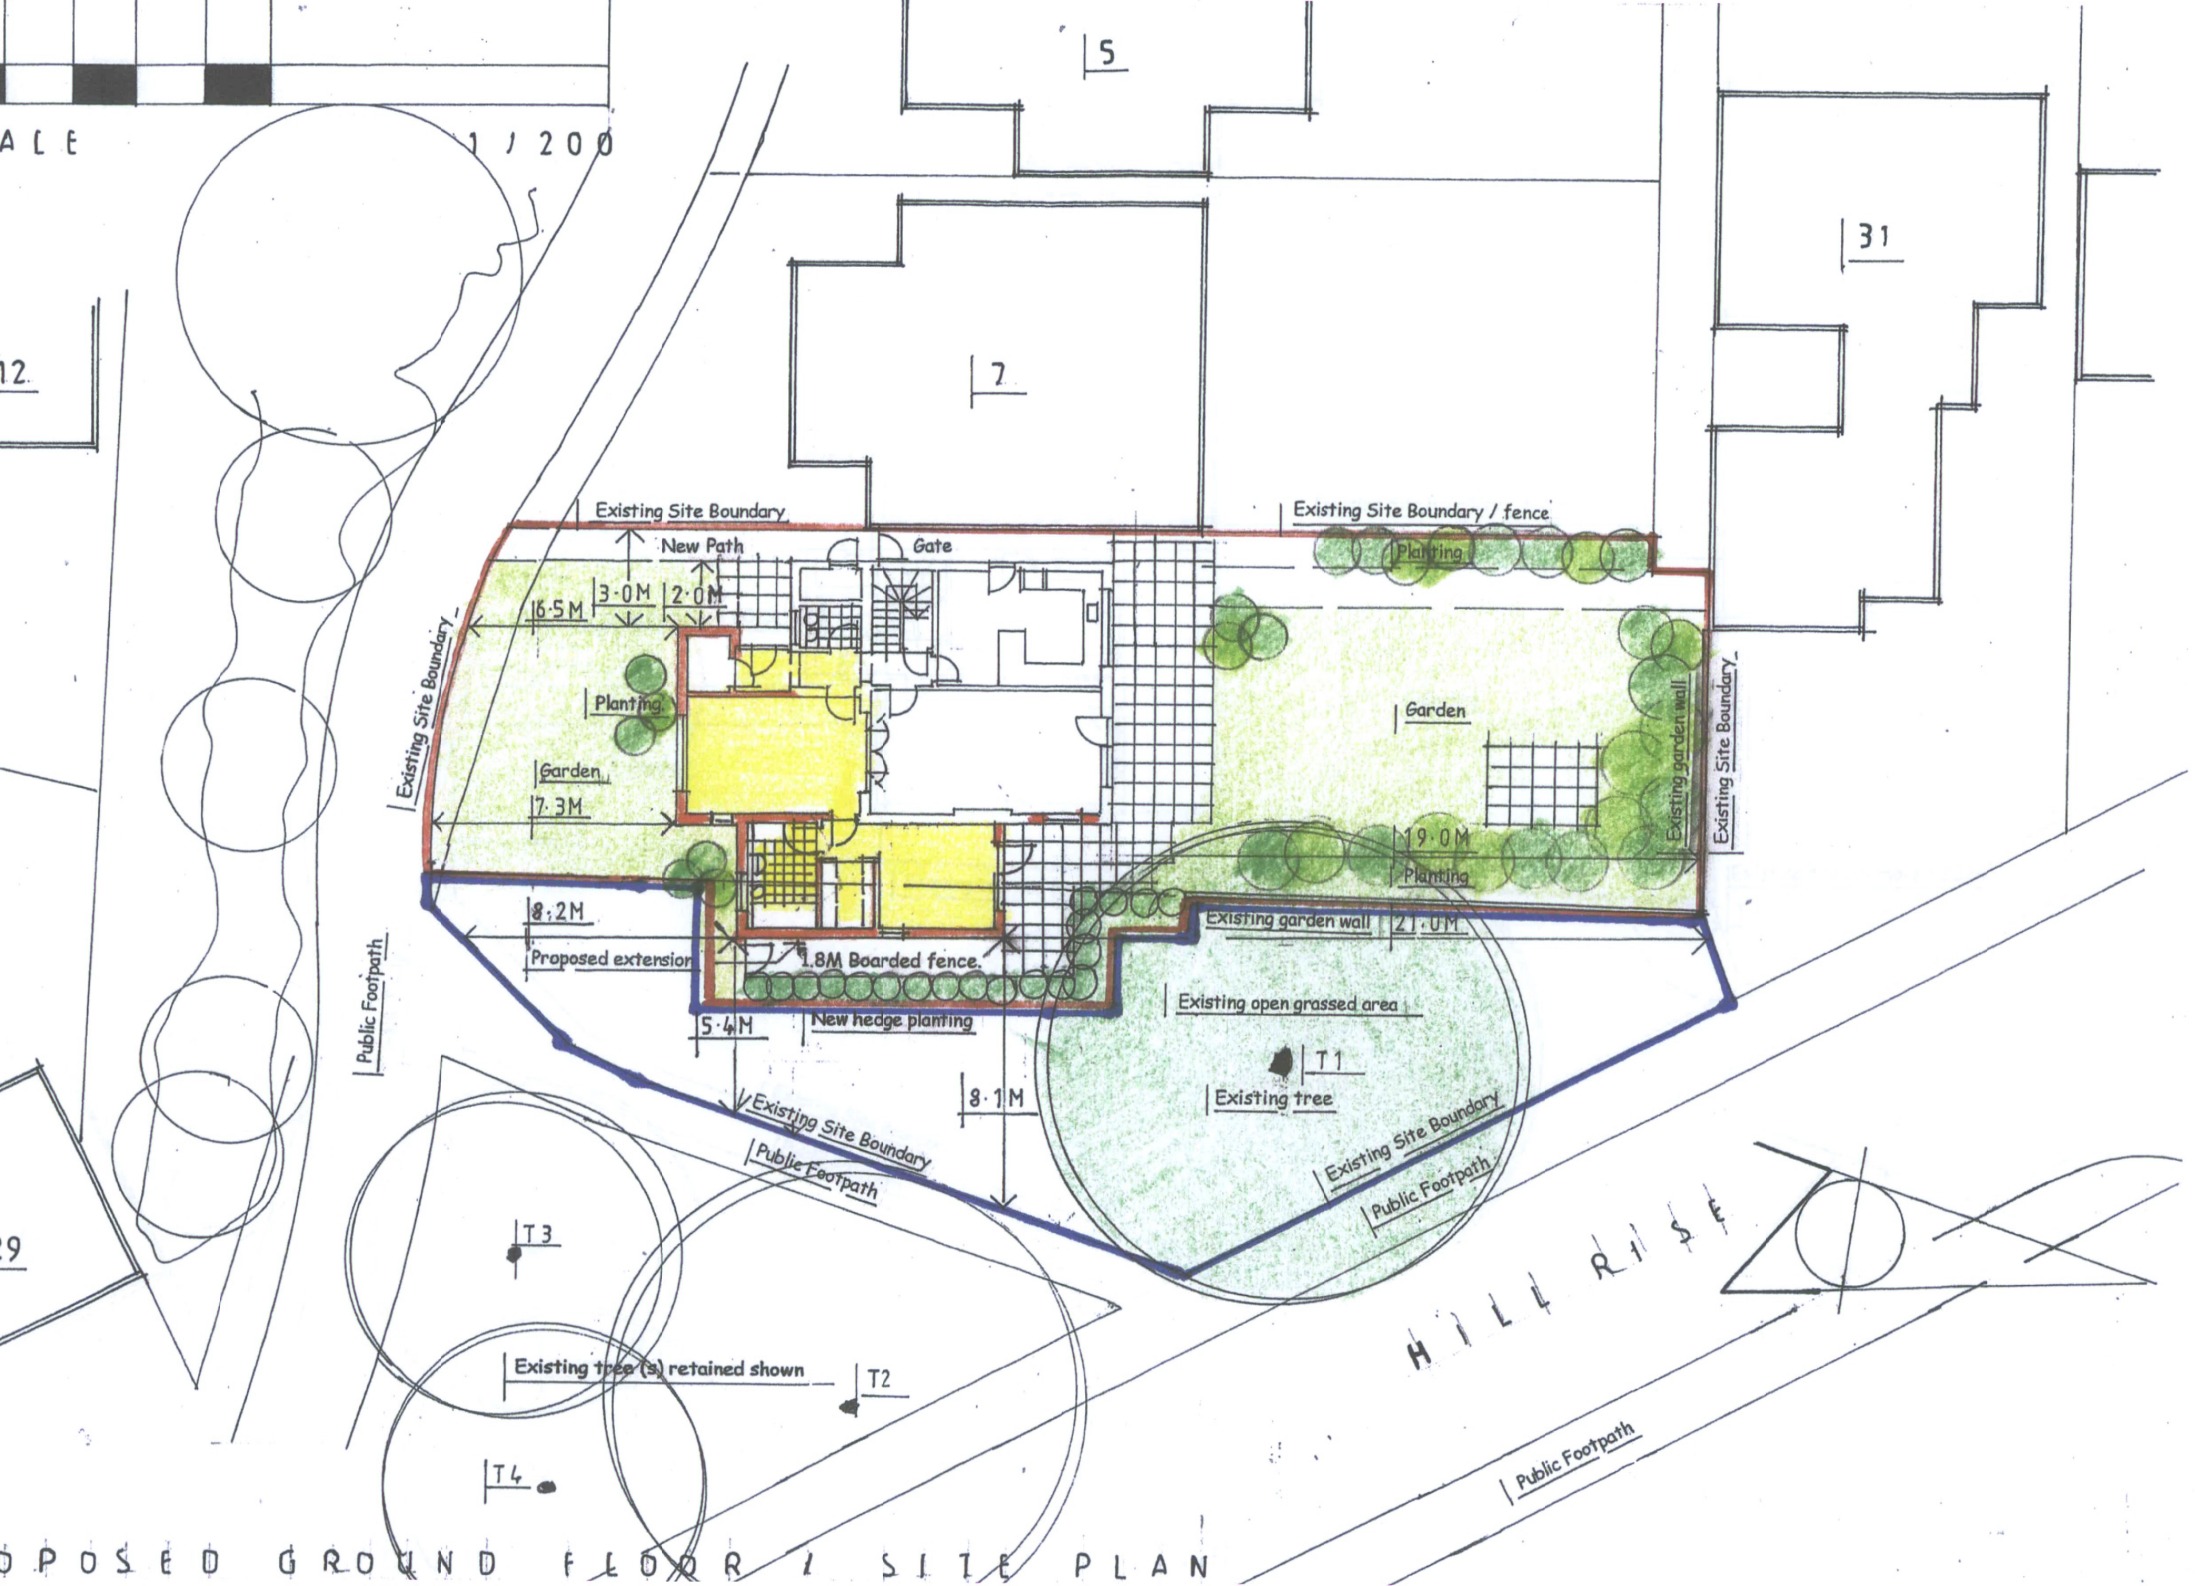

A L E 1 / 200
5
31
7
12.
29
Existing Site Boundary
New Path
Gate
Existing Site Boundary / fence
Planting
3·0M
2·0M
16·5M
Existing Site Boundary
Planting
Garden
7·3M
Garden
Existing garden wall
Existing Site Boundary
19·0M
Planting
8·2M
Proposed extension
1.8M Boarded fence
Existing garden wall
21·0M
Existing open grassed area
5·4M
New hedge planting
T1
Existing tree
8·1M
Existing Site Boundary
Public Footpath
Existing Site Boundary
Public Footpath
Public Footpath
T3
Existing tree (s) retained shown
T2
T4
HILL RISE
Public Footpath
PROJECT.
OPOSED GROUND FLOOR / SITE PLAN