



West Elevation

North Elevation

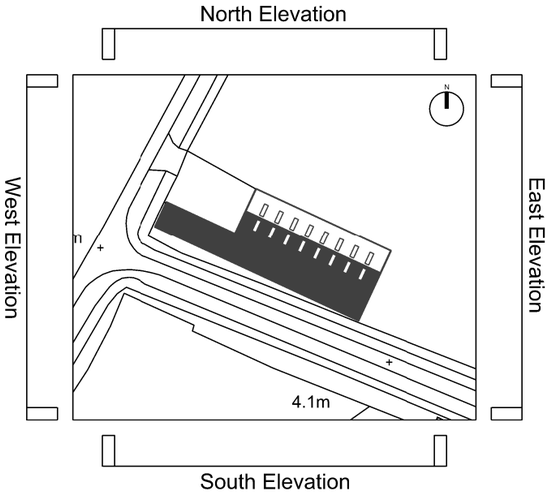

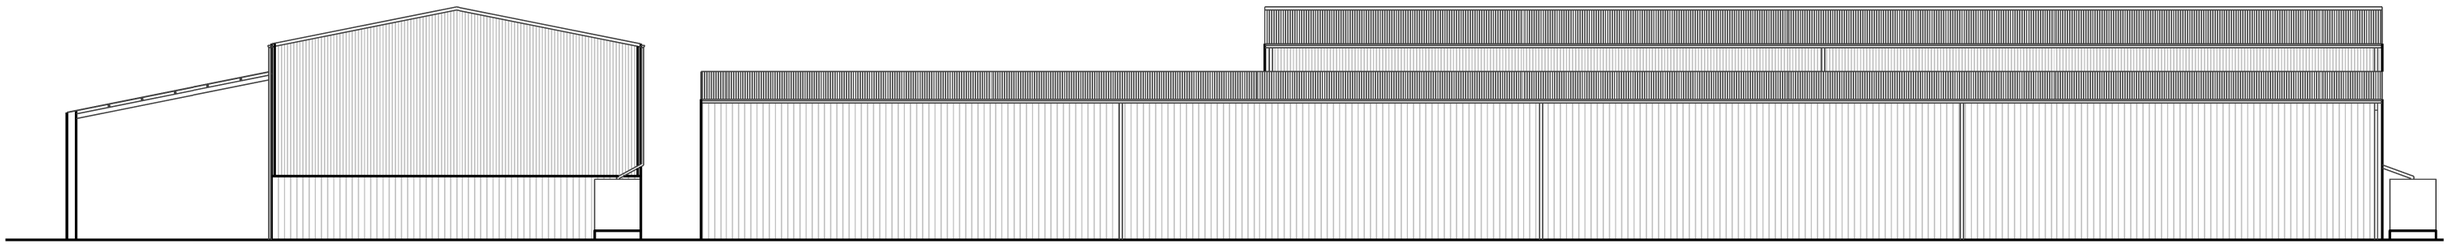

East Elevation

South Elevation

Notes	DATE	REV	DWN	Description	DATE	REV	DWN	Description
Do not scale from drawings **UNLESS FOR PLANNING PURPOSES ONLY**.	25/11/2024	_	KM	Issued for Discussion				
Use figured dimensions, where in doubt refer to the architect	26/11/2024	A	KM	Issued for Planning				
All Dimensions to be checked and confirmed by the contractor/ builder on site	02/12/2024	B	KM	Drawing number updated				

0m 1m 3m 5m 7m 10m

Scale Bar - 1:200 @ A3

CLIENT

Mr. Clive Dodson

PROJECT

Wistow fen site, Huntingdon

ARCHITECT
Phi Architectural Design ltd (PAD)
PHI ARCHITECTURAL DESIGN
e-mail: ken.mwaniki@phiarchitecturaldesign.com
Tel: +44 7809575090

Drawing: Existing Elevations

Description: PLANNING

Scale(s)	Date	Drawn
1:200 @ A3	November 2024	KM
Job No	**Drawing No**	**Revision**
211	A_300	B