




North Elevation

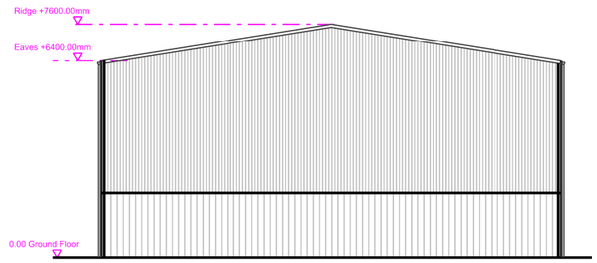


East Elevation

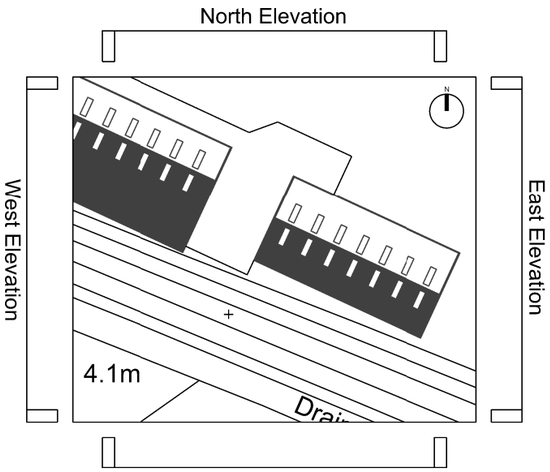

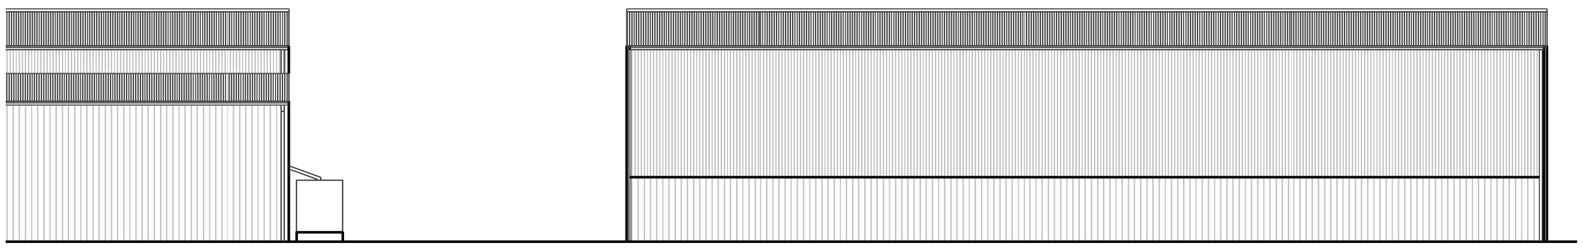

South Elevation

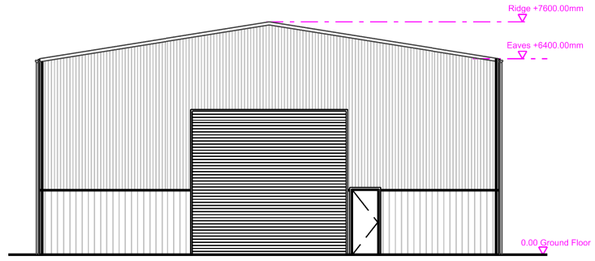

West Elevation

Notes


Do not scale from drawings **UNLESS FOR PLANNING PURPOSES ONLY**.

Use figured dimensions, where in doubt refer to the architect

All Dimensions to be checked and confirmed by the contractor/ builder on site

DATE	REV	DWN	Description
25/11/2024	_	KM	Issued for Discussion
26/11/2024	A	KM	Issued for Discussion
26/11/2024	B	KM	Issued for Planning

DATE	REV	DWN	Description

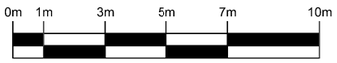

Scale Bar - 1:200 @ A3

CLIENT

Mr. Clive Dodson

PROJECT

Wistow fen site, Huntingdon

ARCHITECT
Phi Architectural Design ltd
(PAD)
PHI ARCHITECTURAL DESIGN
e-mail:
ken.mwaniki@phiarchitecturaldesign.com
Tel: +44 7809575090

Drawing
Proposed Elevations

Description
PLANNING

Scale(s)	Date	Drawn
1:200 @ A3	November 2024	KM

Job No	Drawing No	Revision
211	A_301	B