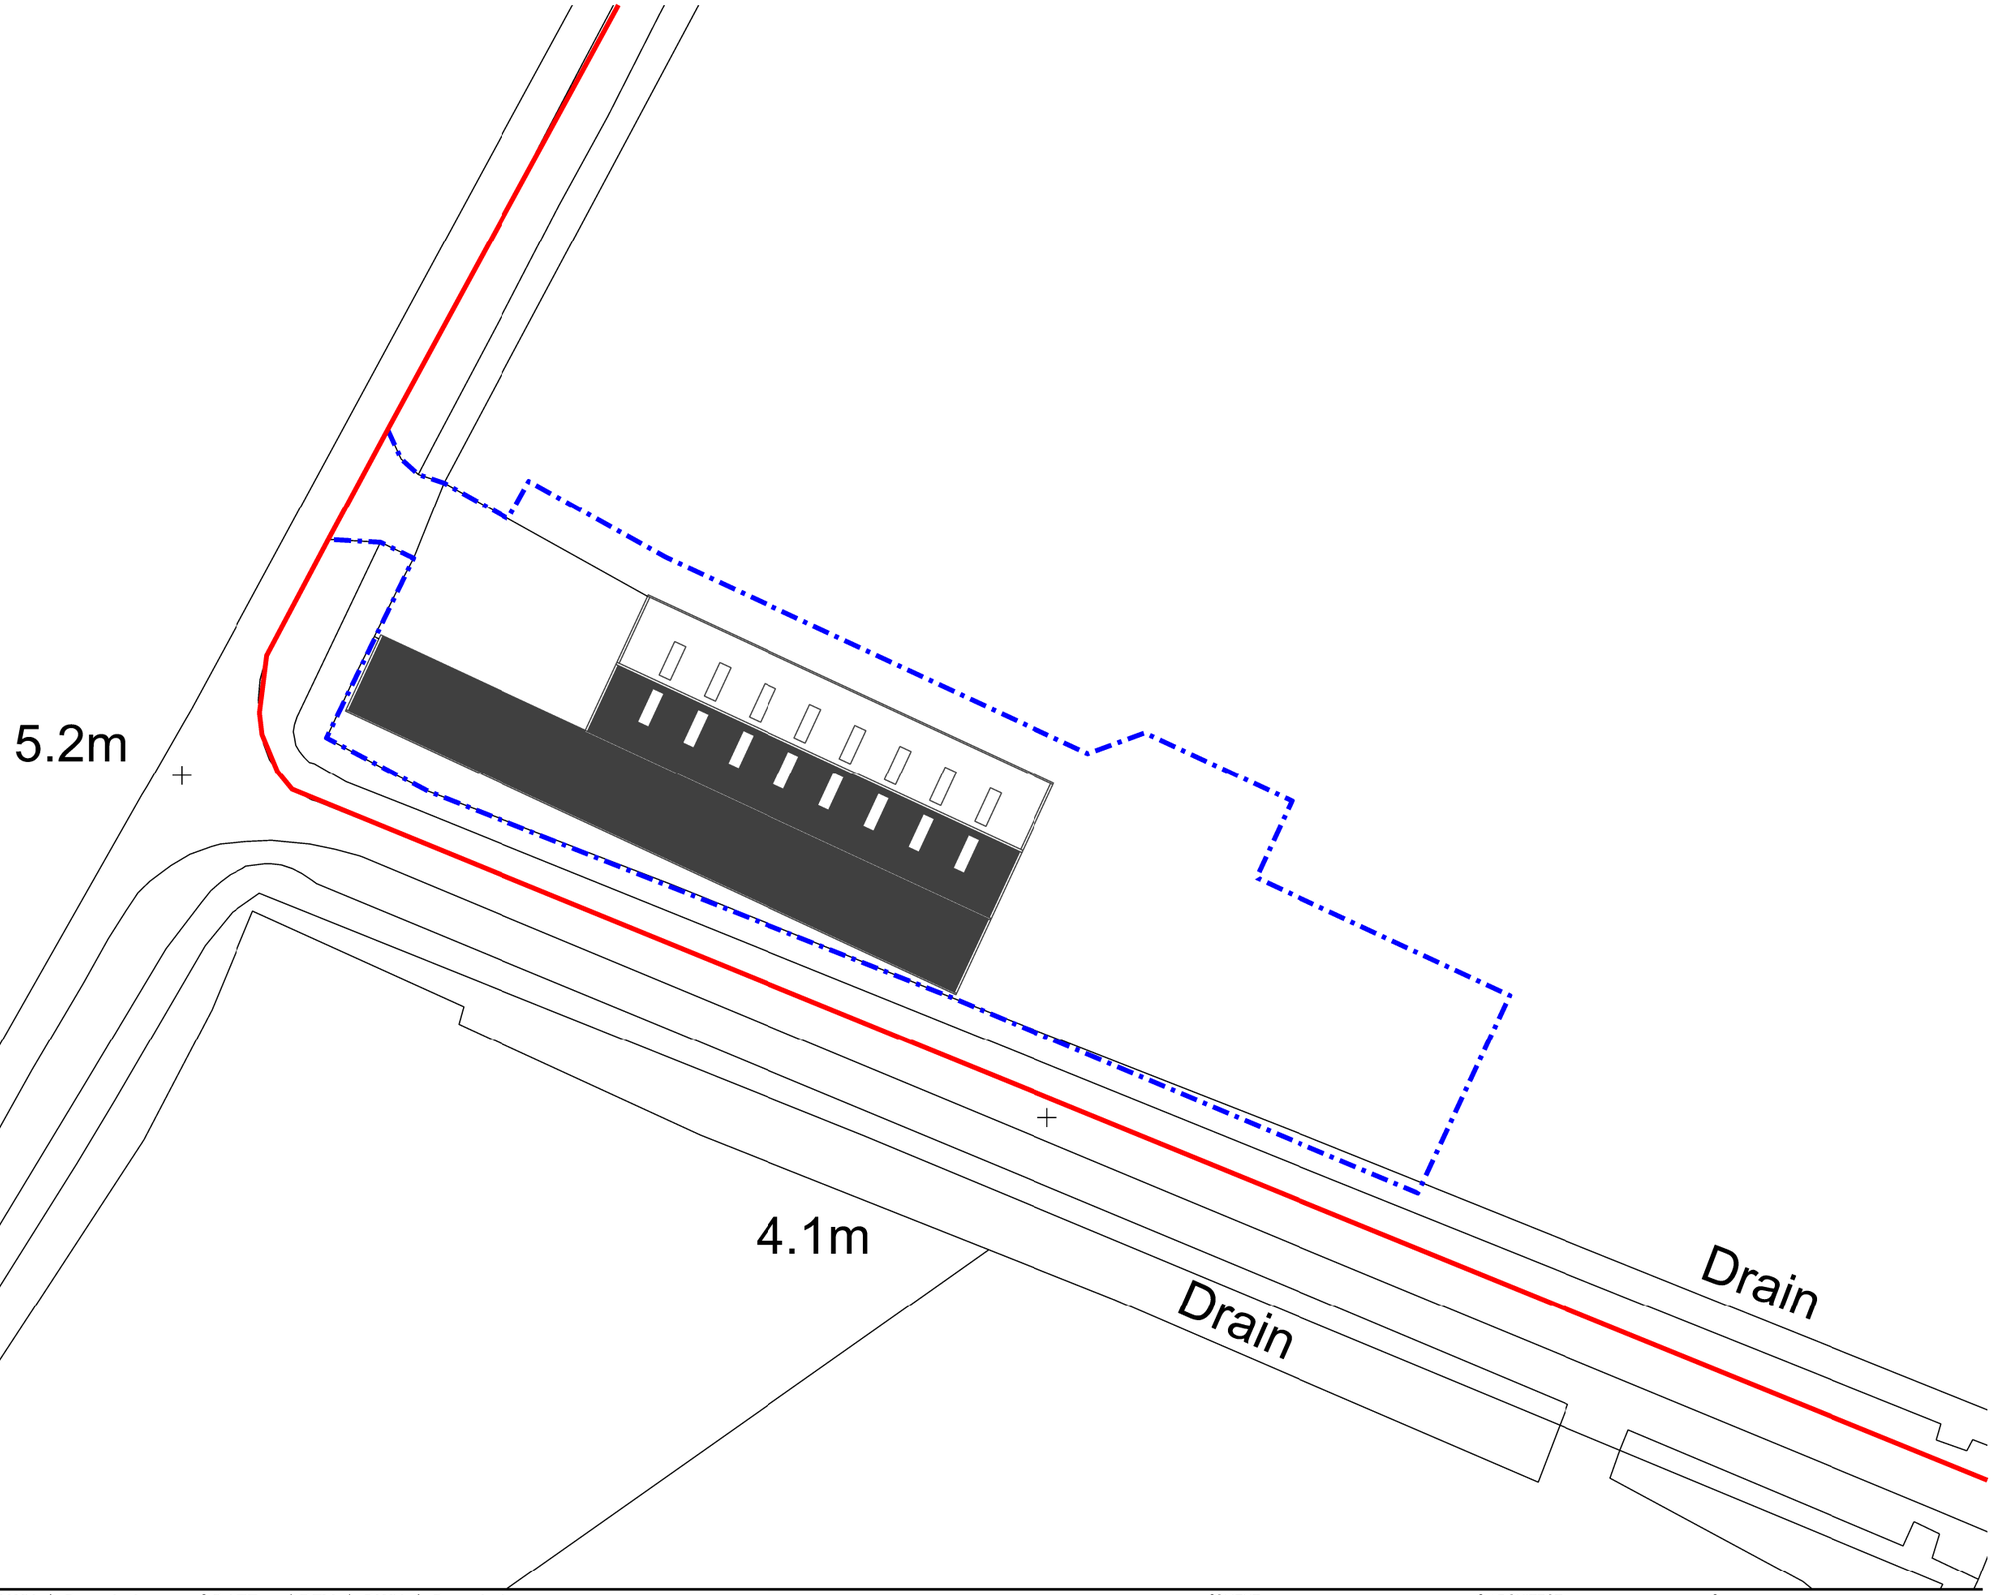


Notes

Do not scale from drawings **UNLESS FOR PLANNING PURPOSES ONLY**.

Use figured dimensions, where in doubt refer to the architect

All Dimensions to be checked and confirmed by the contractor/ builder on site

DATE	REV	DWN	Description
25/11/2024	_	KM	Issued for Discussion
26/11/2024	A	KM	Issued for Planning

DATE	REV	DWN	Description

Site Boundary

Application Site Boundary

N

0 1m 3m 5m 10m 15m 20m

Scale Bar - 1:500 @ A3

CLIENT

Mr. Clive Dodson

PROJECT

Wistow fen site, Huntingdon

ARCHITECT
Phi Architectural Design ltd (PAD)

PHI ARCHITECTURAL DESIGN

e-mail: ken.mwaniki@phiarchitecturaldesign.com

Tel: +44 7809575090

Drawing: Site Plan

Descripion: PLANNING

Scale(s)	Date	Drawn
1:500 @ A3	November 2024	KM

Job No	Drawing No	Revision
211	A_002	A