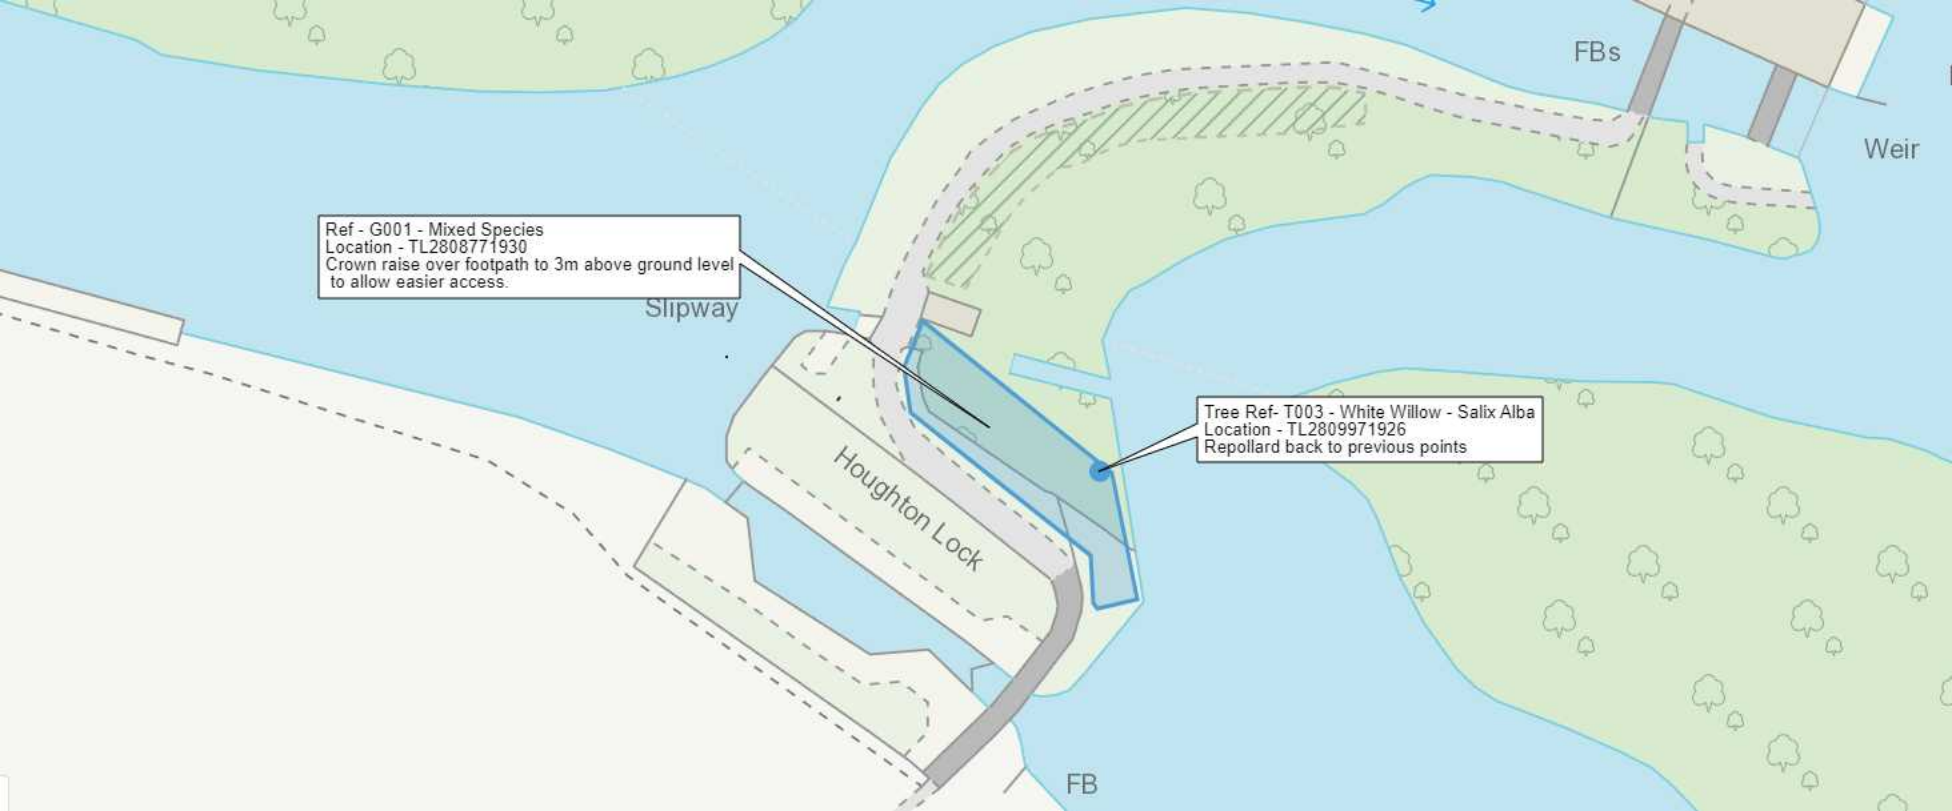
Ref - G001 - Mixed Species
Location - TL2808771930
Crown raise over footpath to 3m above ground level to allow easier access.
Tree Ref- T003 - White Willow - Salix Alba
Location - TL2809971926
Repollard back to previous points
Slipway
Houghton Lock
FBs
Weir
FB