This drawing is © copyright protected.

Biodiversity

- BAT
  - 2 x bat tubes should be mounted minimum two metres up a tree or a wall.
  - Face the box North or South.
  - Bat houses work best with at least 6-8 hours of direct sunlight (if only partial day sun is available- morning sun is preferable).
- ROB SB
  - 2 x Robin boxes and 2 x Songbird should be fixed minimum two metres up a tree or a wall.
  - Face the box between north to east, thus avoiding strong sunlight and the wettest winds.
  - Make sure that the birds have a clear flight path to the nest without any clutter directly in front of the entrance. Tilt the box forward slightly so that any driving rain will hit the roof and bounce clear.
- BEE
  - Bee nest box to facing south
- INS
  - Insect house to back garden

LINKS:


Bat Tube

Robin Nest Box

Songbird Nest Box

Mason Bee Nest Box

Insect House

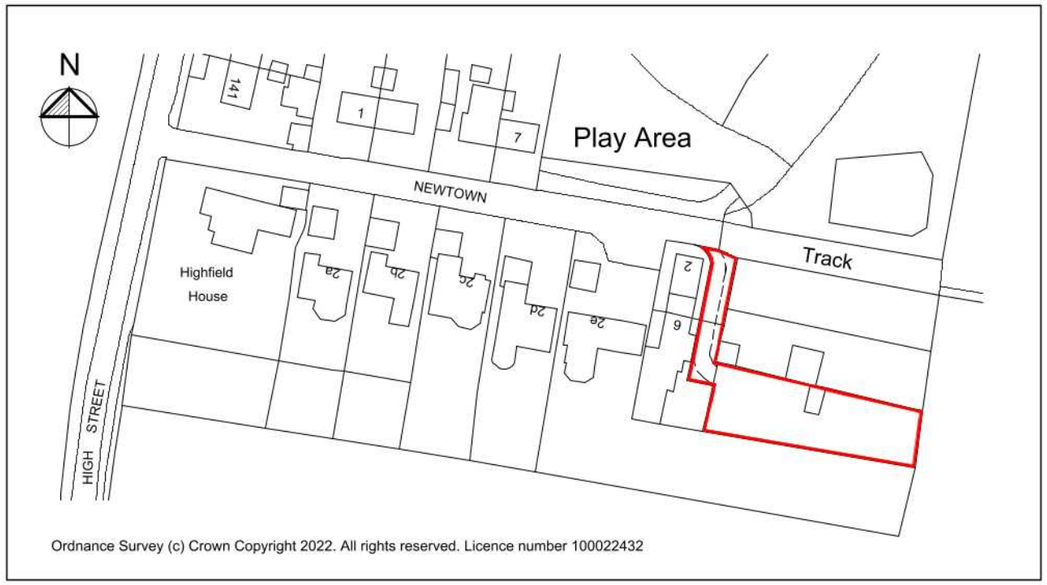

Ordnance Survey (c) Crown Copyright 2022. All rights reserved. Licence number 100022432

Location Plan 1:1250



Rev B - 9.7.25 - Wheelie bins and bio-diversity added

Rev A - 15.2.23 - Parking arrangement amended to provide garden amenity to 6 New Town

JLG Design .co.uk
Architectural CAD Services

8 Tennyson Place
Eaton Ford
St. Neots
Cambridgeshire
PE19 7LL
Tel / Fax: 01480 218440
Email: john@jlgdesign.co.uk

Project:	Drawing:	Drawn by:		This drawing should not be scaled other than for planning purposes. All dimensions to be checked on site.	Drawing no:
Proposed Bungalow to Rear of 6 Newtown, Hail Weston, St Neots, Cambs. PE19 5JU.	Site Layout	JG			JLG846/02
		Scale: 1:200	Date: 9.5.22		Revision B