A1

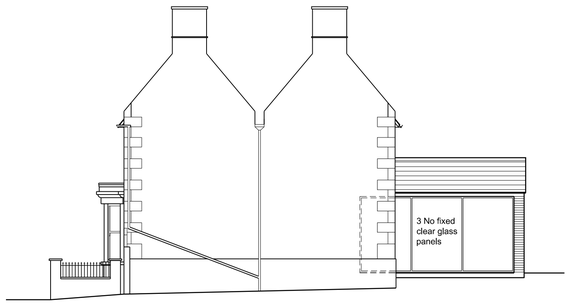

PROPOSED SIDE (E) ELEVATION
OUTHOUSE NOT SHOWN
SCALE 1:100



PROPOSED FRONT (S) ELEVATION
SCALE 1:100

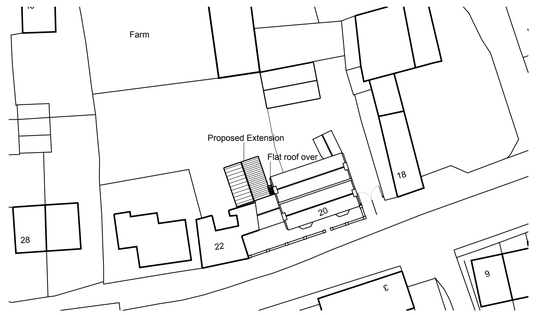

BLOCK PLAN
SCALE 1:500

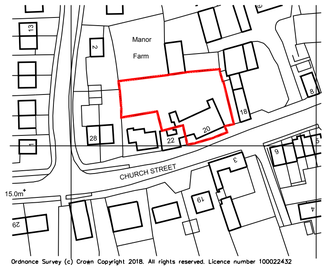

LOCATION PLAN
SCALE 1:1250

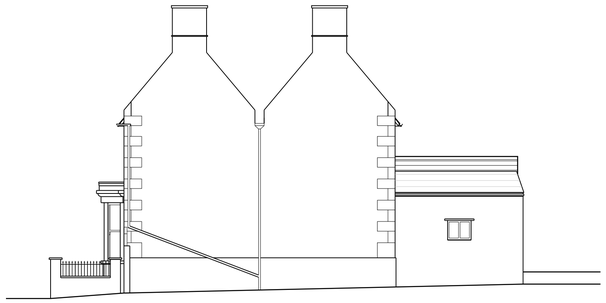

PROPOSED SIDE (E) ELEVATION
SCALE 1:100

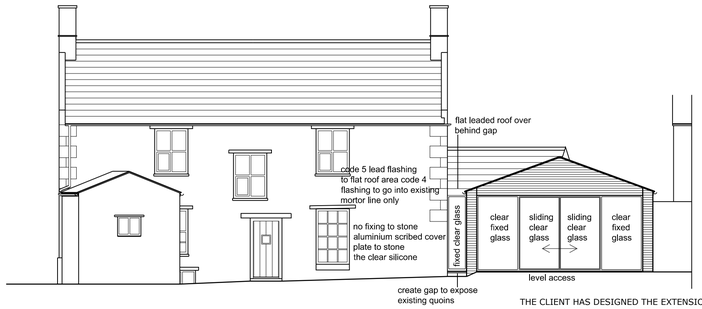

PROPOSED REAR (N) ELEVATION
SCALE 1:100

THE CLIENT HAS DESIGNED THE EXTENSION WITH REPSECT TO THE COMMENTS MADE BY MR LEWIS COLLINS REPORT REF 20/70186/PENQ DATED 20th FEB 2021

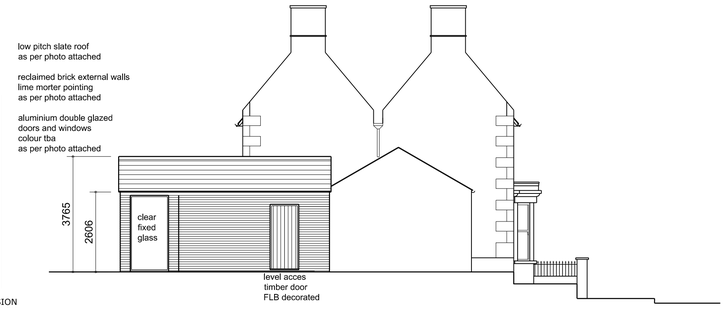

PROPOSED SIDE (W) ELEVATION
SCALE 1:100

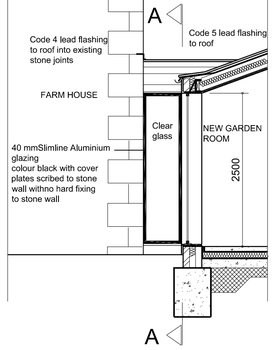

FRONT ELEVATION

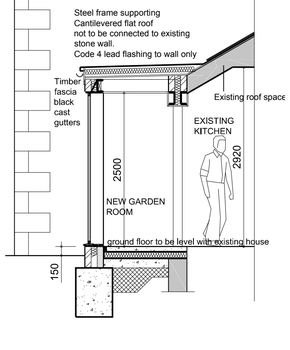

SECTION A-A

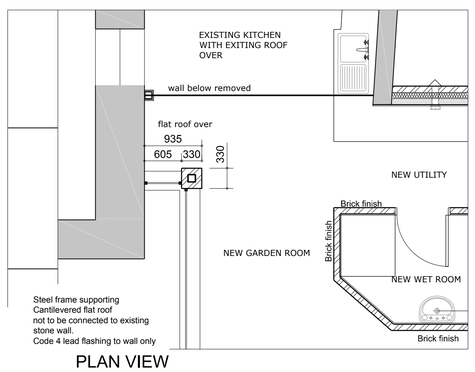

PLAN VIEW

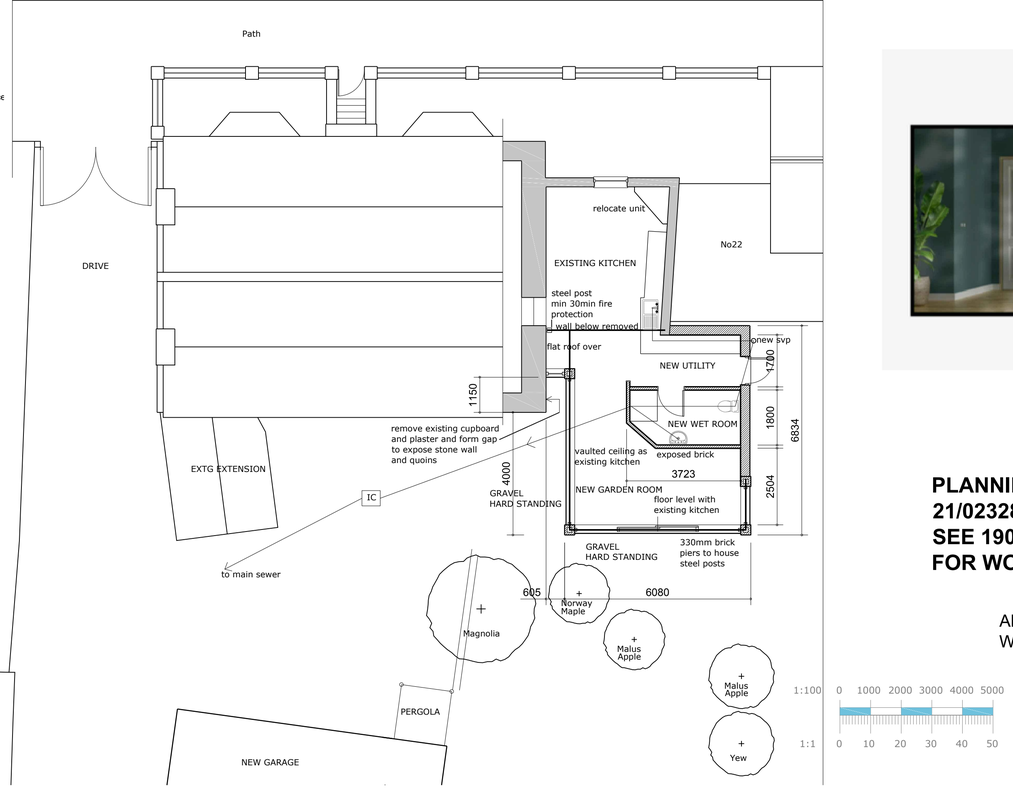

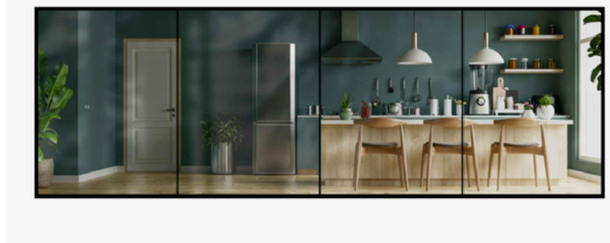

Cor Vision aluminium sliding doors and fixed windows
in black , sides,top and bottom sections are 44mm
the rails where the glass meets are 25mm
(as per condition number 5

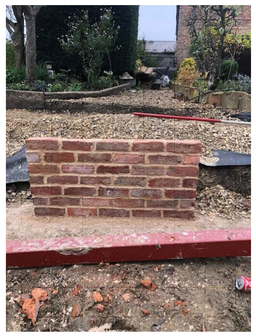

Wall Panel for both exterior and interior walls
Reclaimed hand made Tudor bricks 2/1/2
supplied from the Reclaimed brick company
Natural lime mortar in colour York supplied
from the Lime Centre Hampshire
(as per condition number 3)

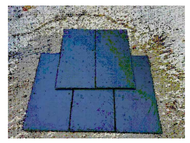

roof slates:-primara Natural slates
Ref Estella30
(as per condition number4)

PLANNING REF
21/02328/HHFUL
SEE 19005/03 FOR
FOR WORKING DRAWING

ALL WORKS MUST COMPLY
WITH PLANNING CONCENT

11/02/2025
FINAL DRAWING FOR PLANNING
Extra details added for conservation officer

DATE: MAY 2022
DRAWN BY: R.MITCHELL
DATE:
CHECKED BY:
SCALE: 1/100
ISSUE
DRG No. 19005/02
SHT.
OF.

TITLE
DEMOILSH EXISTING SINGLE STOREY EXTENSION
AND BUILD NEW SINGLE STOREY EXTENSION
20 CHURCH STREET,STILTON FOR MR G.KIRK

THE CONTRACTOR :- NOT RELEVANT
Must ensure that all building work shall be carried out
with adequate and proper materials which :-
(a) (I) are appropriate for the circumstances in which they are used,
(2) are adequately mixed or prepared and
(3) are applied ,used or fixed so as adequately to perform the functions for which they are designed ; and
(b) in a workmanlike manner
All works and dimensions to be verified on site by contractor prior to development.
All workmanship to comply with all relevant codes of practice British Standards and current legislation

D.R.M. Design & Drafting
R.MITCHELL
Tel:- 01536 506870
Mob:-
email:- bob.mitchell50@ntlworld.com
7,Gladstone Street
Desborough,
Kettering
Northants.
NN14 2QT